


General


Main Cladding	70 Series Bricks
Feature Cladding	Weathertex Weathergroove
Roof Pitch	25°
Roofing	Colorsteel Corrugated

Note: Kitchen layout indicative only, refer to Kitchen Design for details.


Building Area

Over Frame	168.58m ²
Perimeter	77.84m
Over Cladding	177.31m ²
Perimeter	79.68m
Covered Porch	2.15m ²

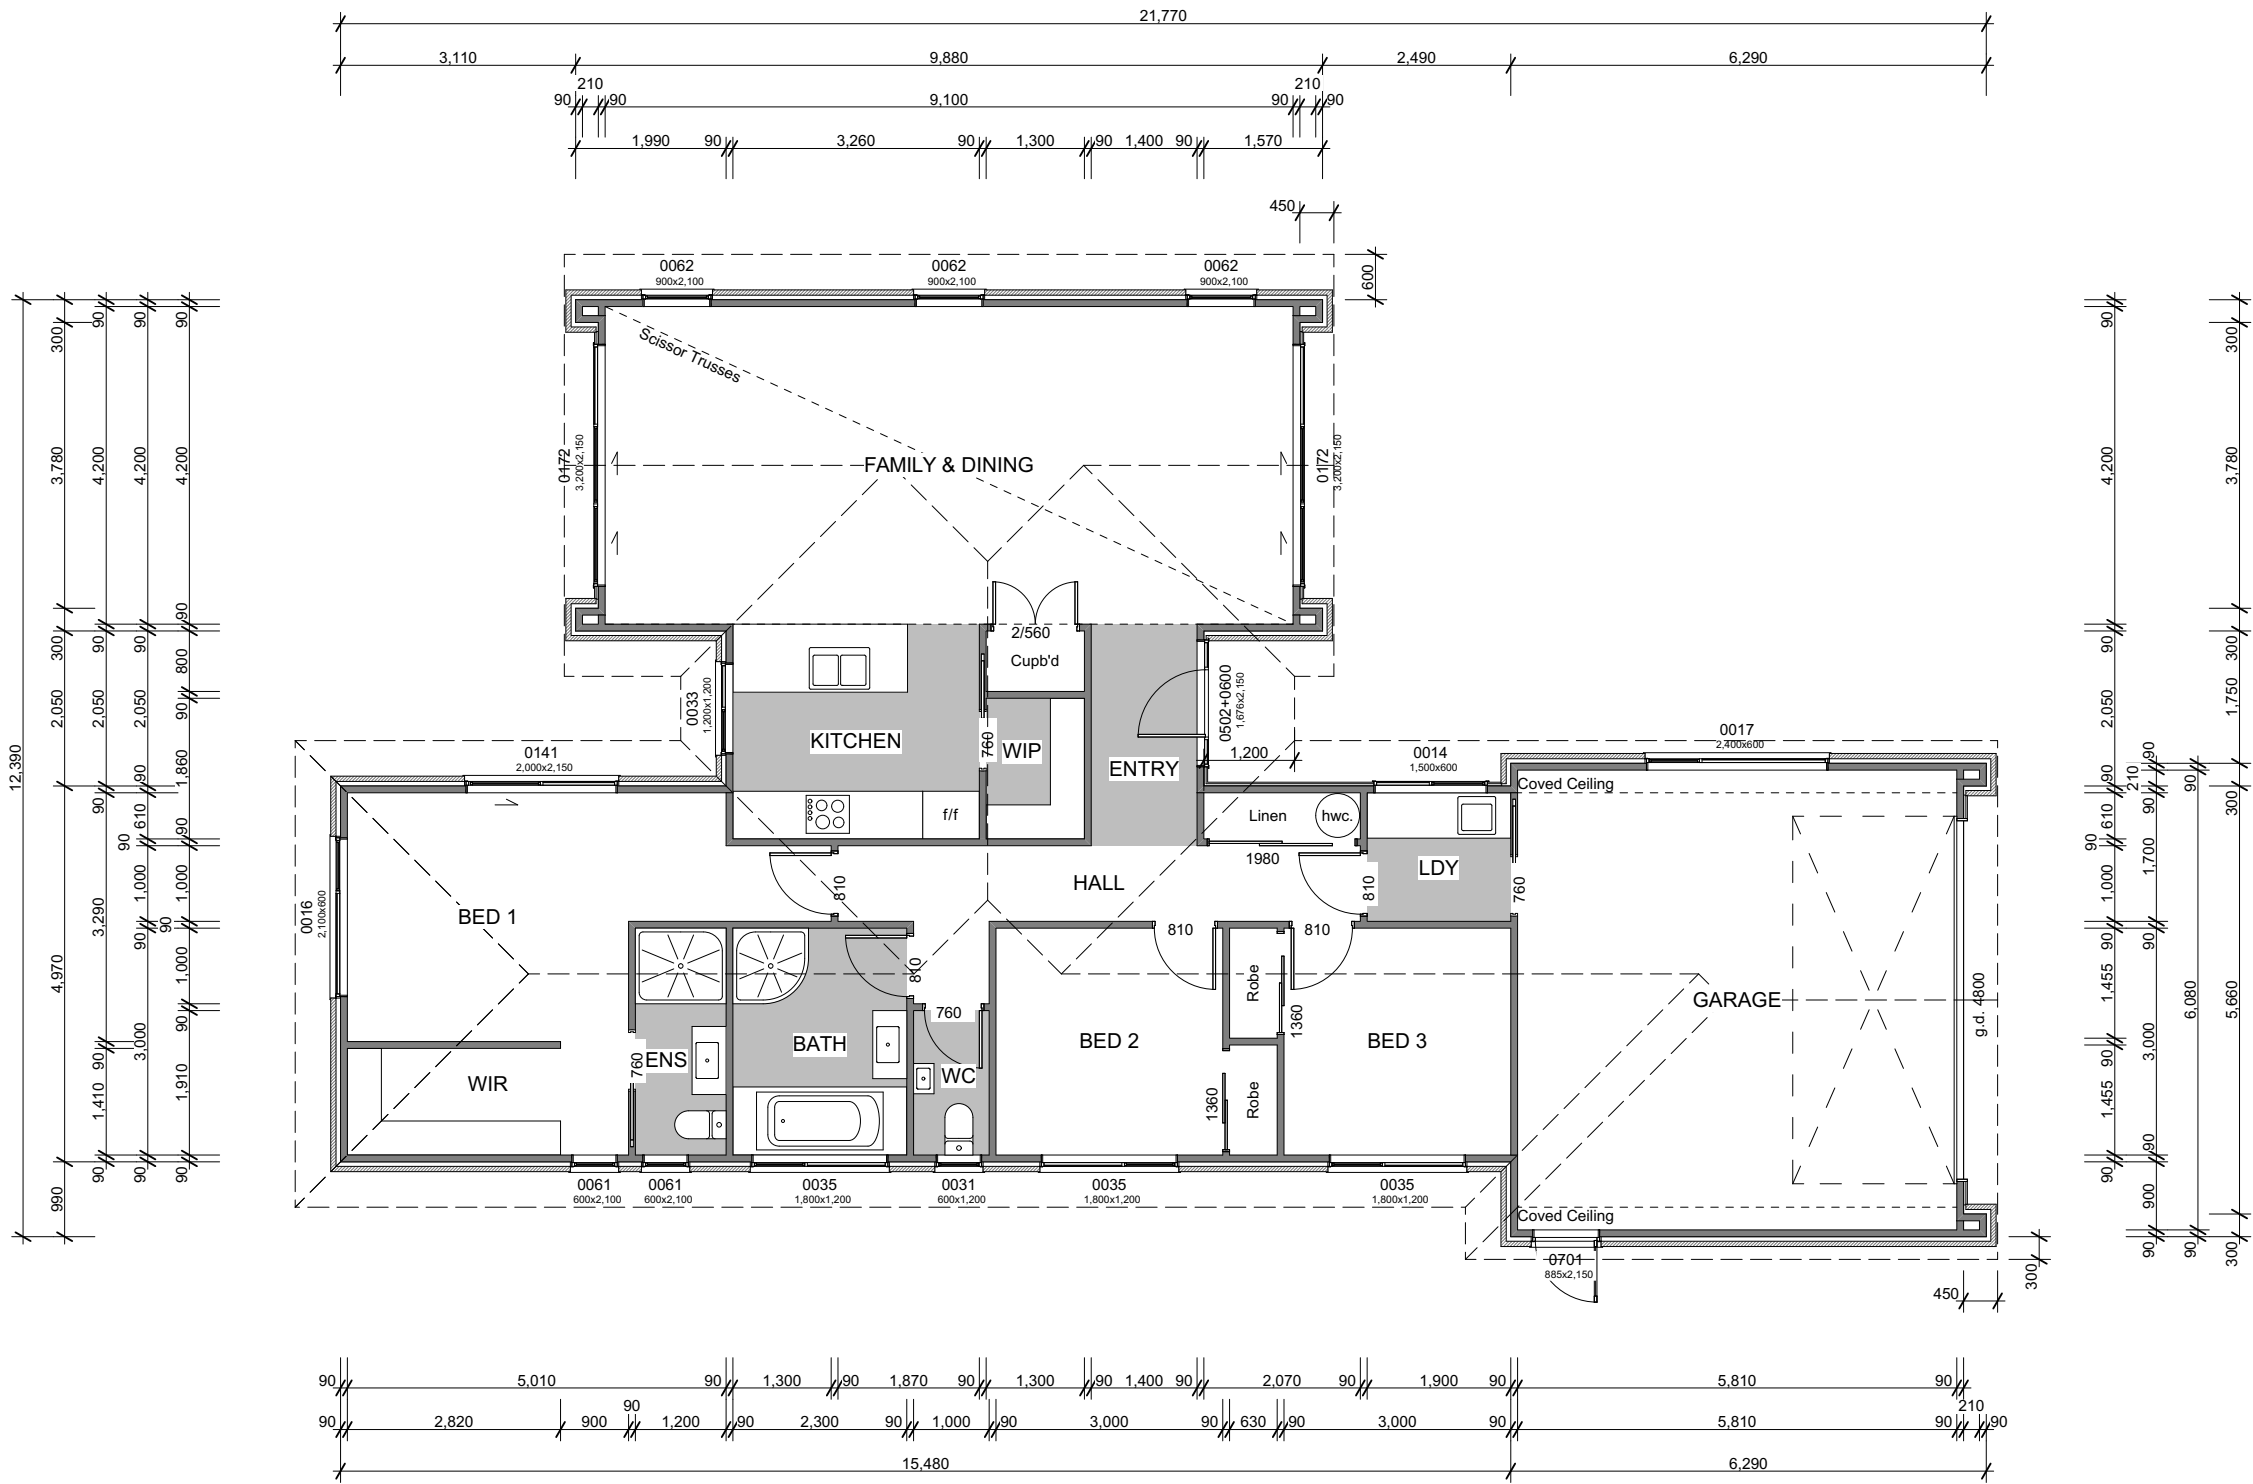


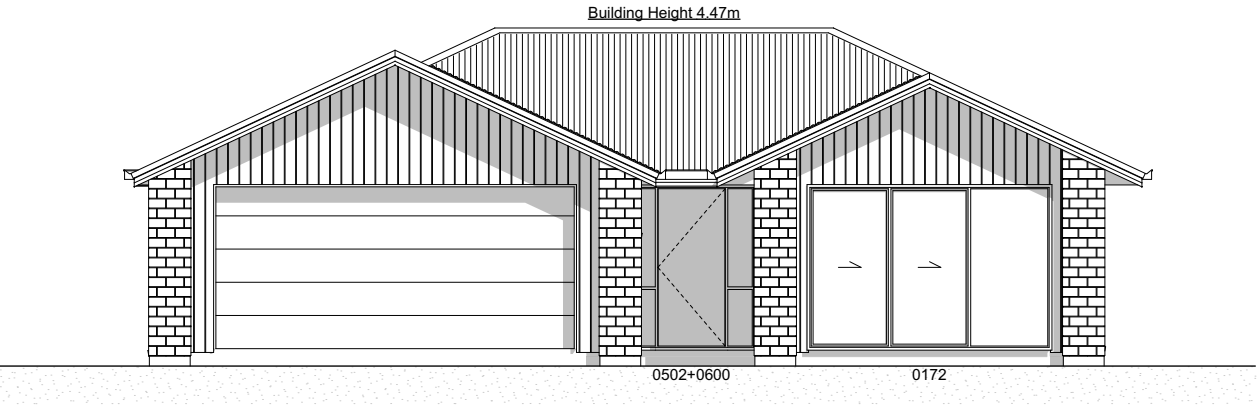


E-01 East Elevation
- Scale 1:100

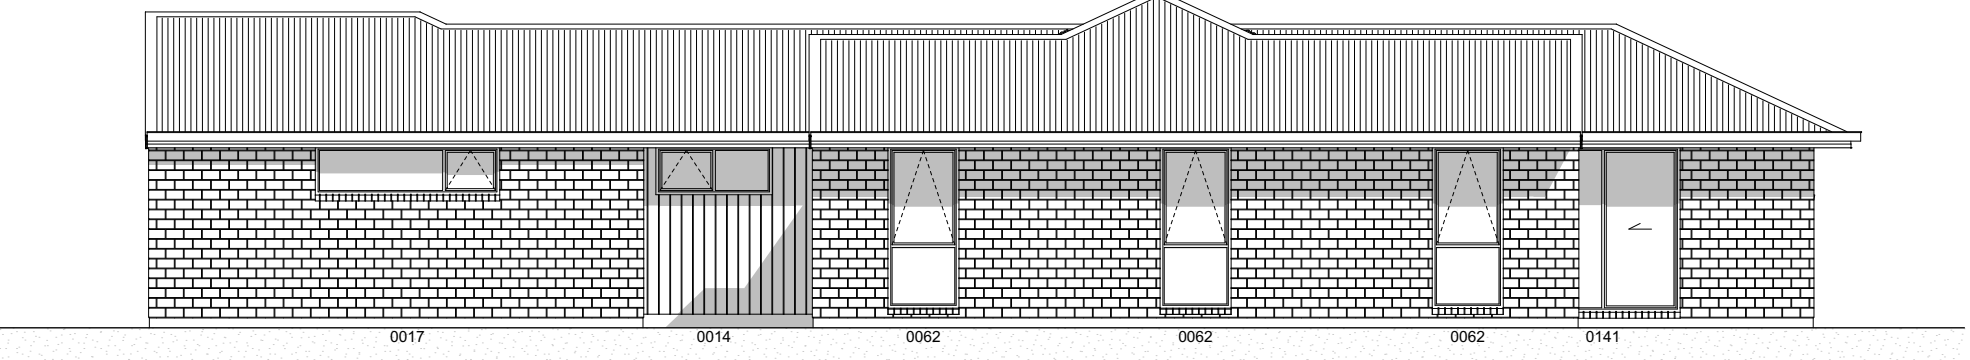

E-02 North Elevation
- Scale 1:100

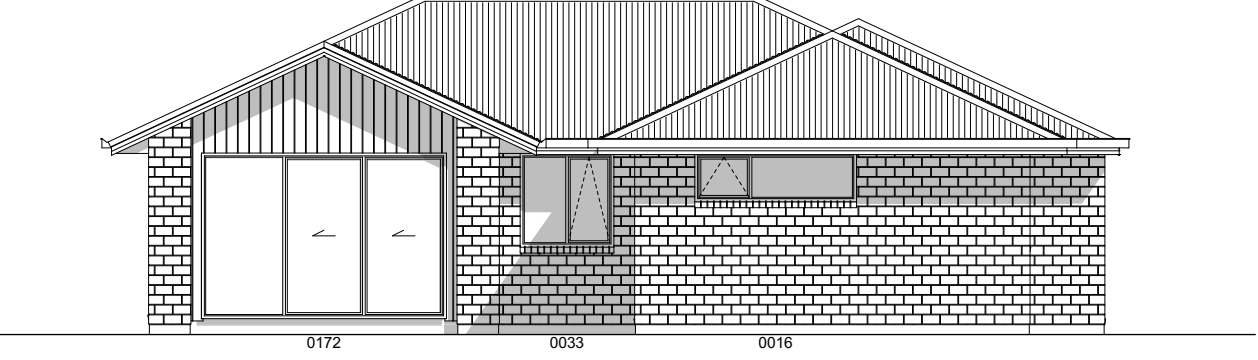

E-03 West Elevation
- Scale 1:100

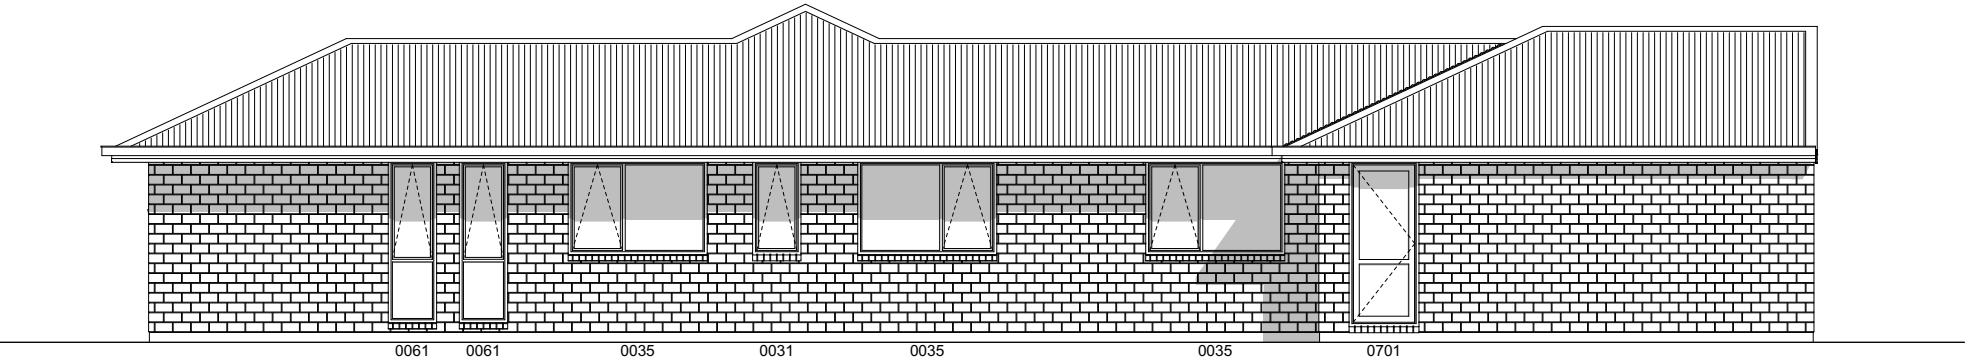

E-04 South Elevation
- Scale 1:100