


General


Main Cladding	70 Series Bricks
Feature Cladding	Linea Weatherboards
Roof Pitch	25°
Roofing	Pre-painted Steel Corrugated

Note: Kitchen layout indicative only, refer to Kitchen Design for details.

Building Area

Over Frame	206.51m ²
Perimeter	71.92m
Over Cladding	215.93m ²
Perimeter	72.96m
Covered Area	12.15m ²

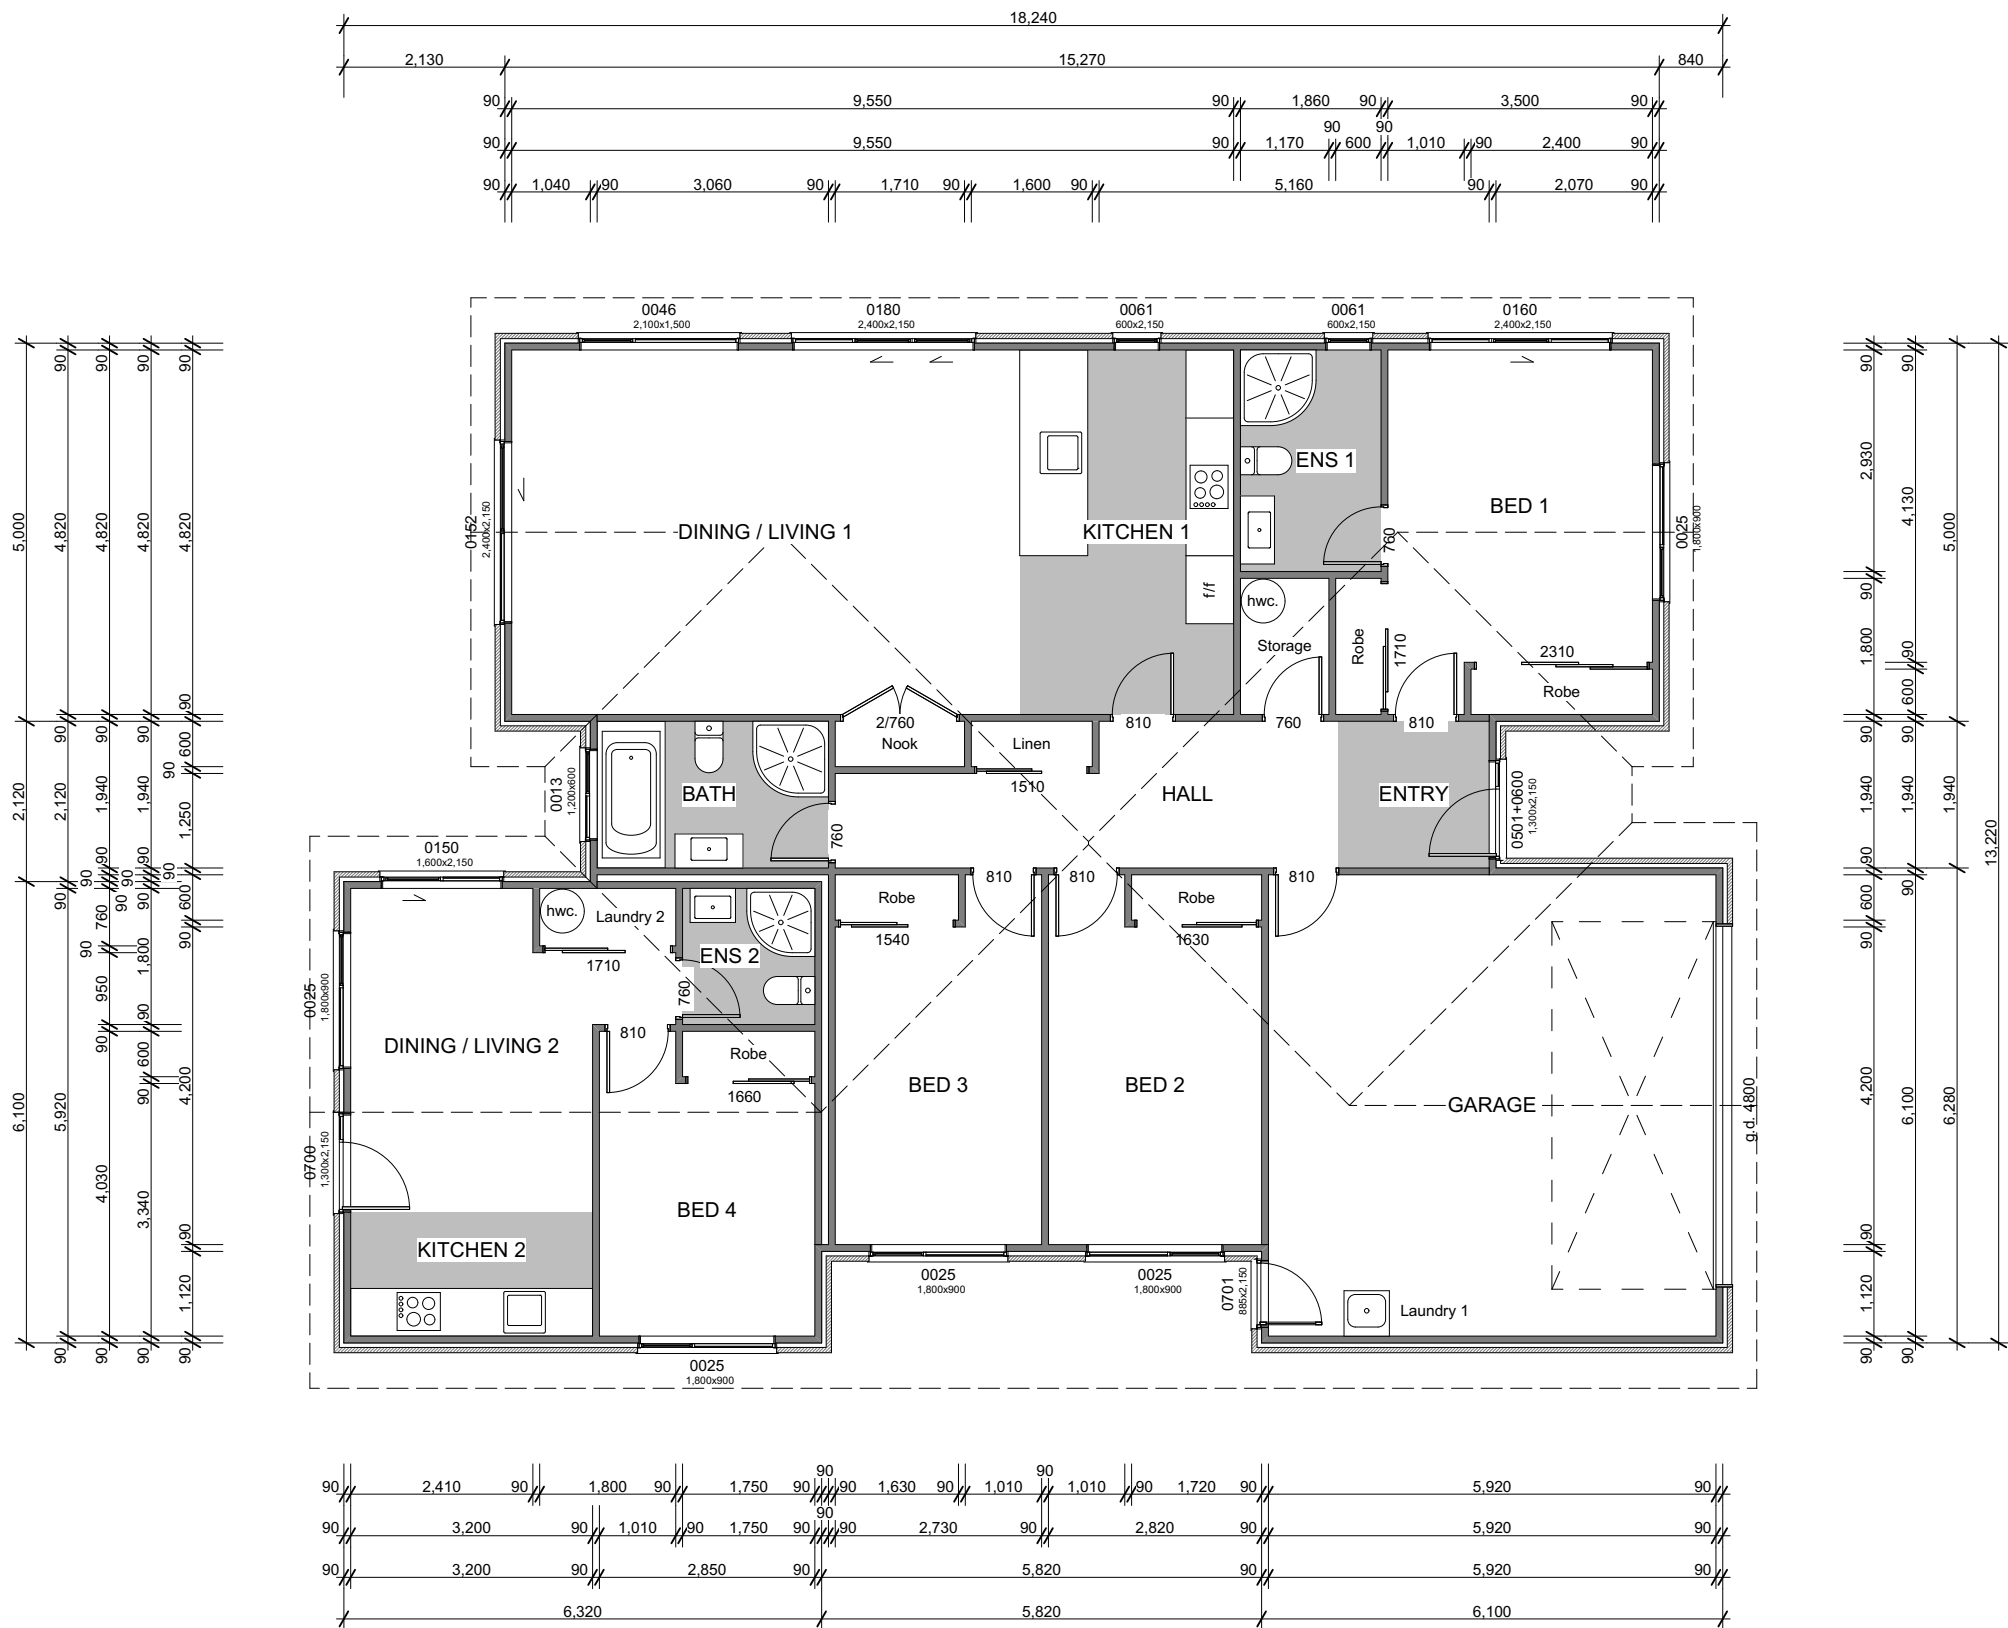


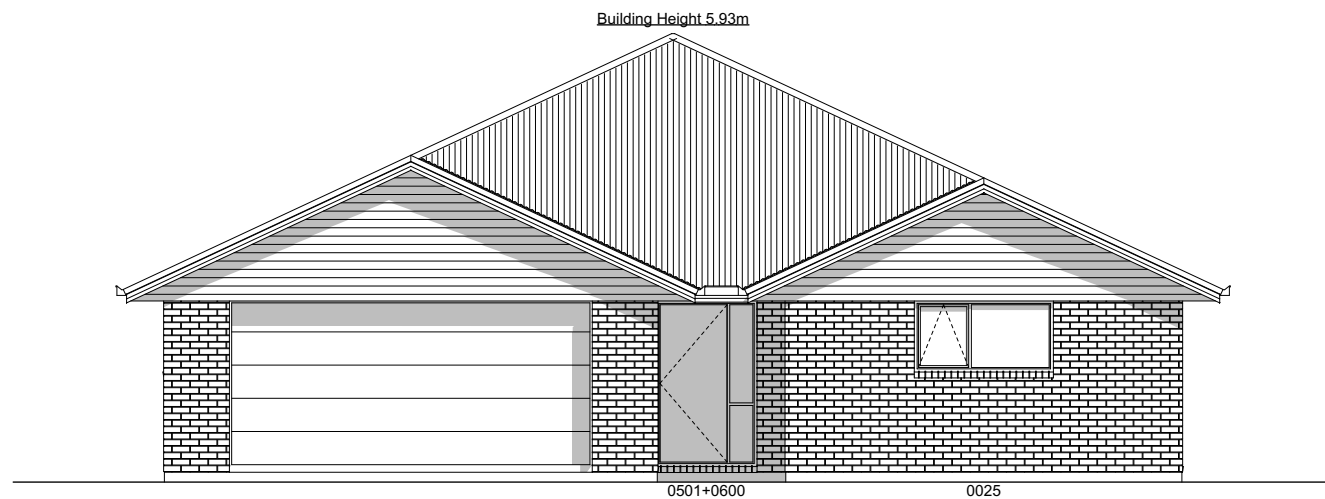


E-01 East Elevation
- Scale 1:100



E-02 North Elevation
- Scale 1:100

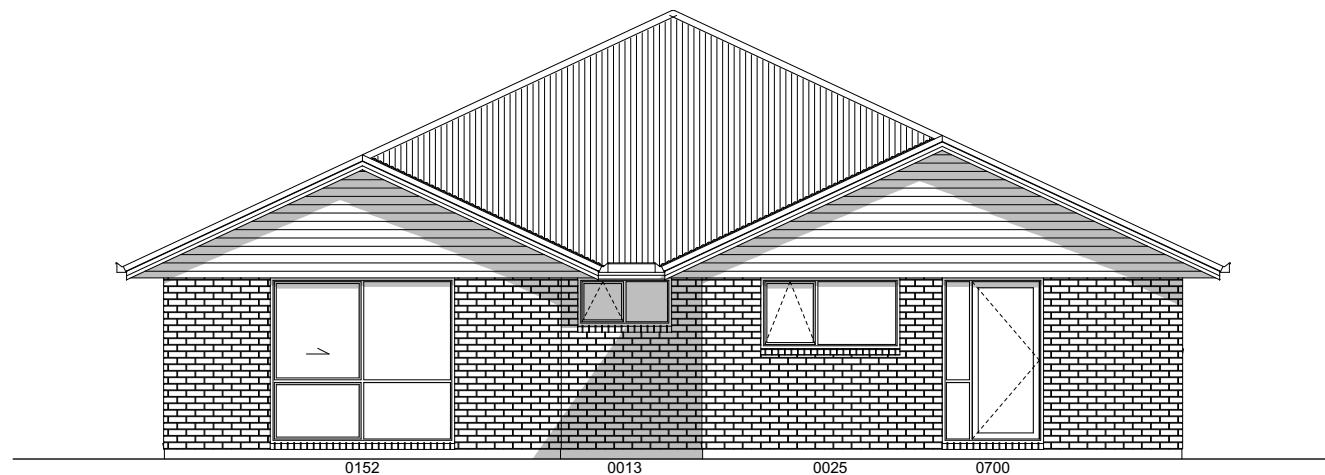

E-03 West Elevation
- Scale 1:100

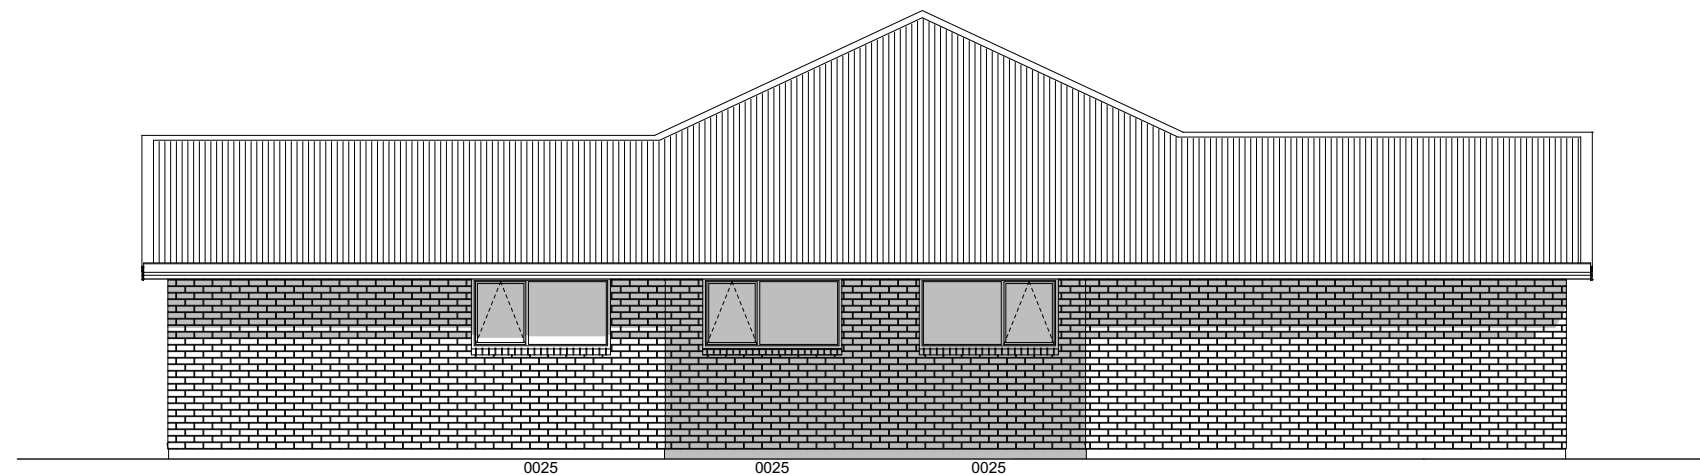

E-04 South Elevation
- Scale 1:100