


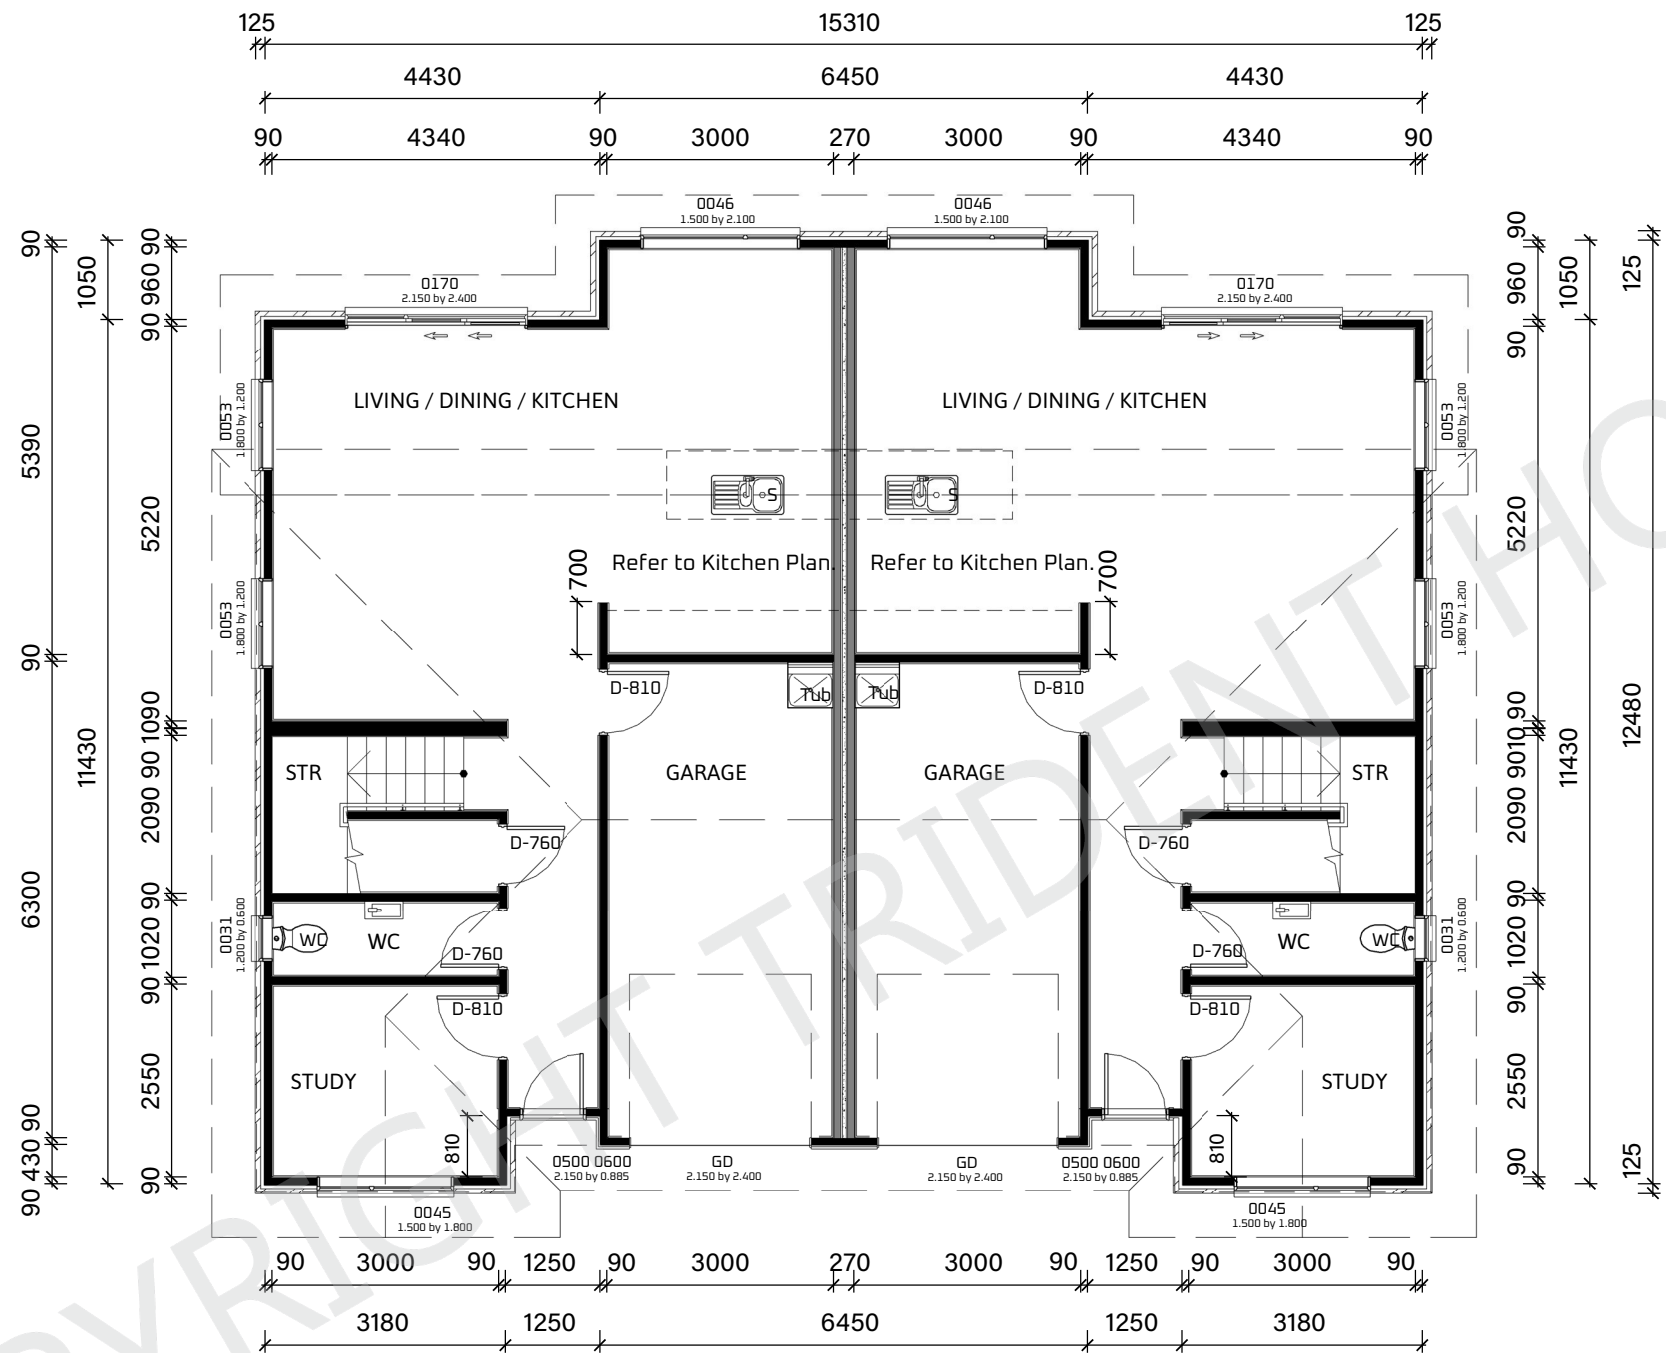

AREA (O/F)FRAME CLAD WIDTH AREA OVER CLAD
176.16 m² 50 mm 179.07 m²



COPYRIGHT: This drawing remains the property of Trident Homes and may not be used or reproduced in whole or in part without permission.

All workmanship and materials shall be in accordance with New Zealand Standard 3604 : 2011 and Building act : 2004 All non specific construction shall be in accordance with the provisions of the New Zealand Building Code. The Contractor shall verify all dimensions on site before commencing work. Written dimensions are to take priority over scaled dimensions. All plans are to be read in conjunction with the specifications and engineers details. All schedule takeoffs to be checked for accuracy.

Project Name

Proposed New House For:
Trident Homes
New Zealand

Drawing Title

GROUND FLOOR PLAN
Duplex Range
Plan 10 - 05 HARIHARI

Design: Trident Homes

Scale: 1 : 100

Quote #.

Date: 2026

Revision: A

Client Approval

Sheet No.

01

03

ELEV B 03



03 EV C

ELEV D

03

AREA (O/F/RAME) CLAD WIDTH AREA OVER CLAD
137.84 m ² 50 mm 140.38 m ²



COPYRIGHT: This drawing remains the property of Trident Homes NZ Ltd and may not be used or reproduced in whole or in part without written permission.

All workmanship and materials shall be in accordance with New Zealand Standard 3604 : 2011 and Building act : 2004 All non specific construction shall be in accordance with the provisions of the New Zealand Building Code. The Contractor shall verify all dimensions on site before commencing work. Written dimensions are to take priority over scaled dimensions. All plans are to be read in conjunction with the specifications and engineers details. All schedule takeoffs to be checked for accuracy.

Project Name

Proposed New House For: Trident Homes New Zealand

Drawing Title

Level 1 FLOOR PLAN
Duplex Range
Plan 10 - 05 HARIHARI

Design: Trident Homes

Scale: 1 : 100

Quote #.


Date: 2026

Revision: A


Client Approval

Sheet No.

02

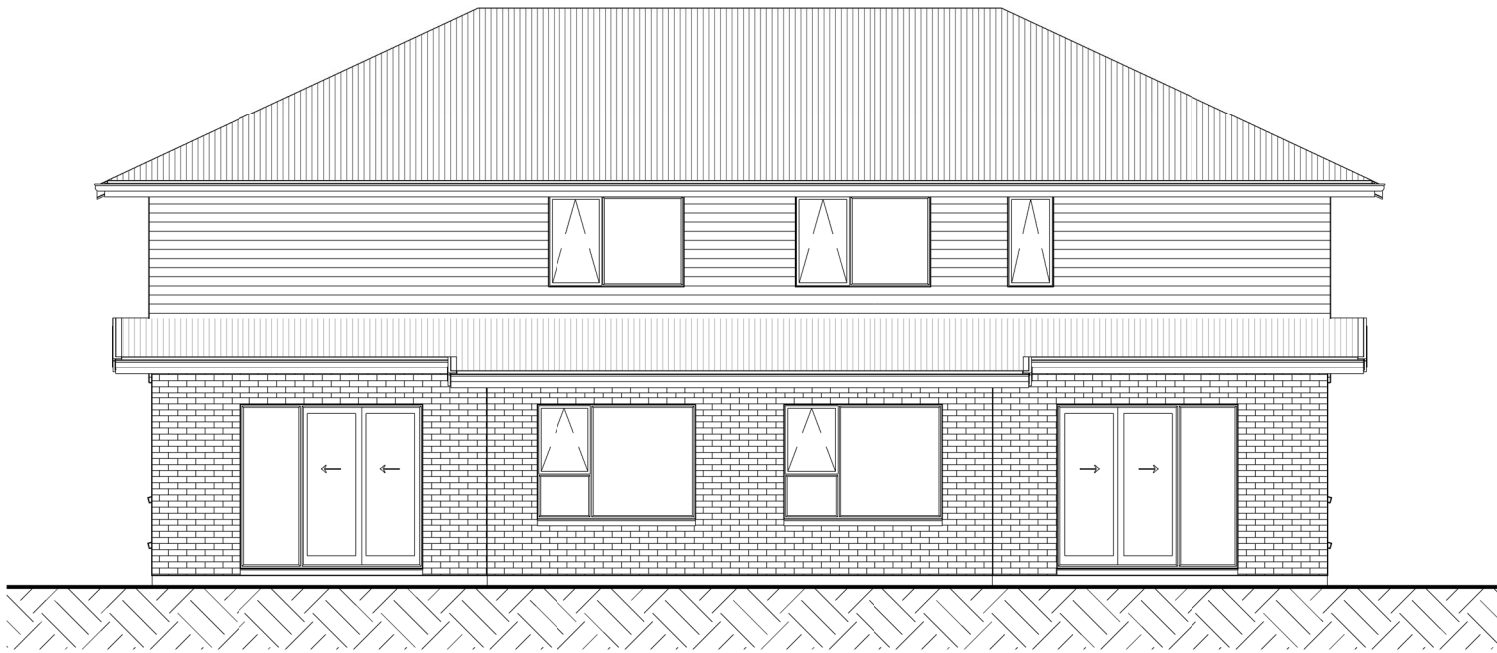

ELEV A
SCALE 1 : 100

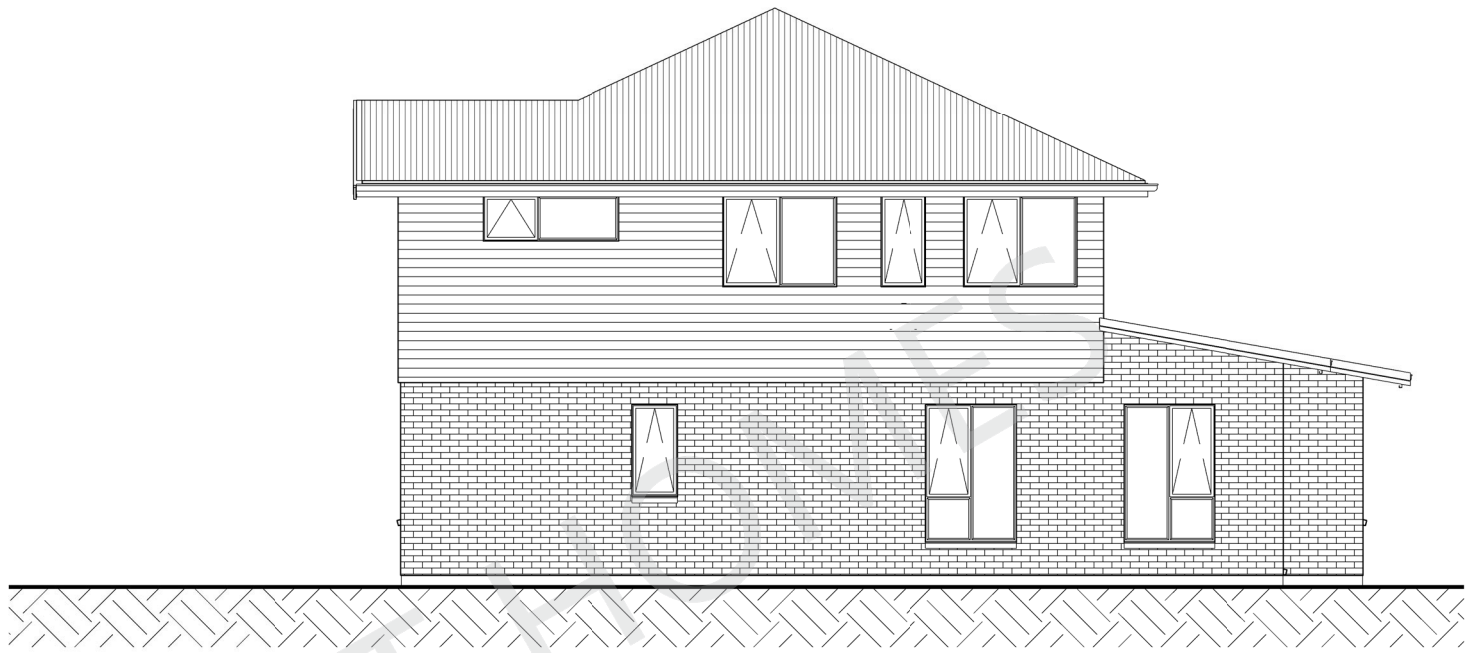

ELEV B SCALE 1 : 100



ELEV C
SCALE 1 : 100



ELEV D
SCALE 1 : 100

 TRIDENTHOMES® <i>Designed for living. Built for life.</i> COPYRIGHT: This drawing remains the property of Trident Homes NZ Ltd and may not be used or reproduced in whole or in part without written permission.	All workmanship and materials shall be in accordance with New Zealand Standard 3604 : 2011 and Building act : 2004 All non specific construction shall be in accordance with the provisions of the New Zealand Building Code. The Contractor shall verify all dimensions on site before commencing work. Written dimensions are to take priority over scaled dimensions. All plans are to be read in conjunction with the specifications and engineers details. All schedule takeoffs to be checked for accuracy.	Project Name Proposed New House For: Trident Homes New Zealand	Drawing Title ELEVATIONS Duplex Range Plan 10 - 05 HARIHARI	Design: Trident Homes	Client Approval
				Scale: 1 : 100	
				Quote #.	
				Date: 2026	
				Revision: A	Sheet No.
				03	