


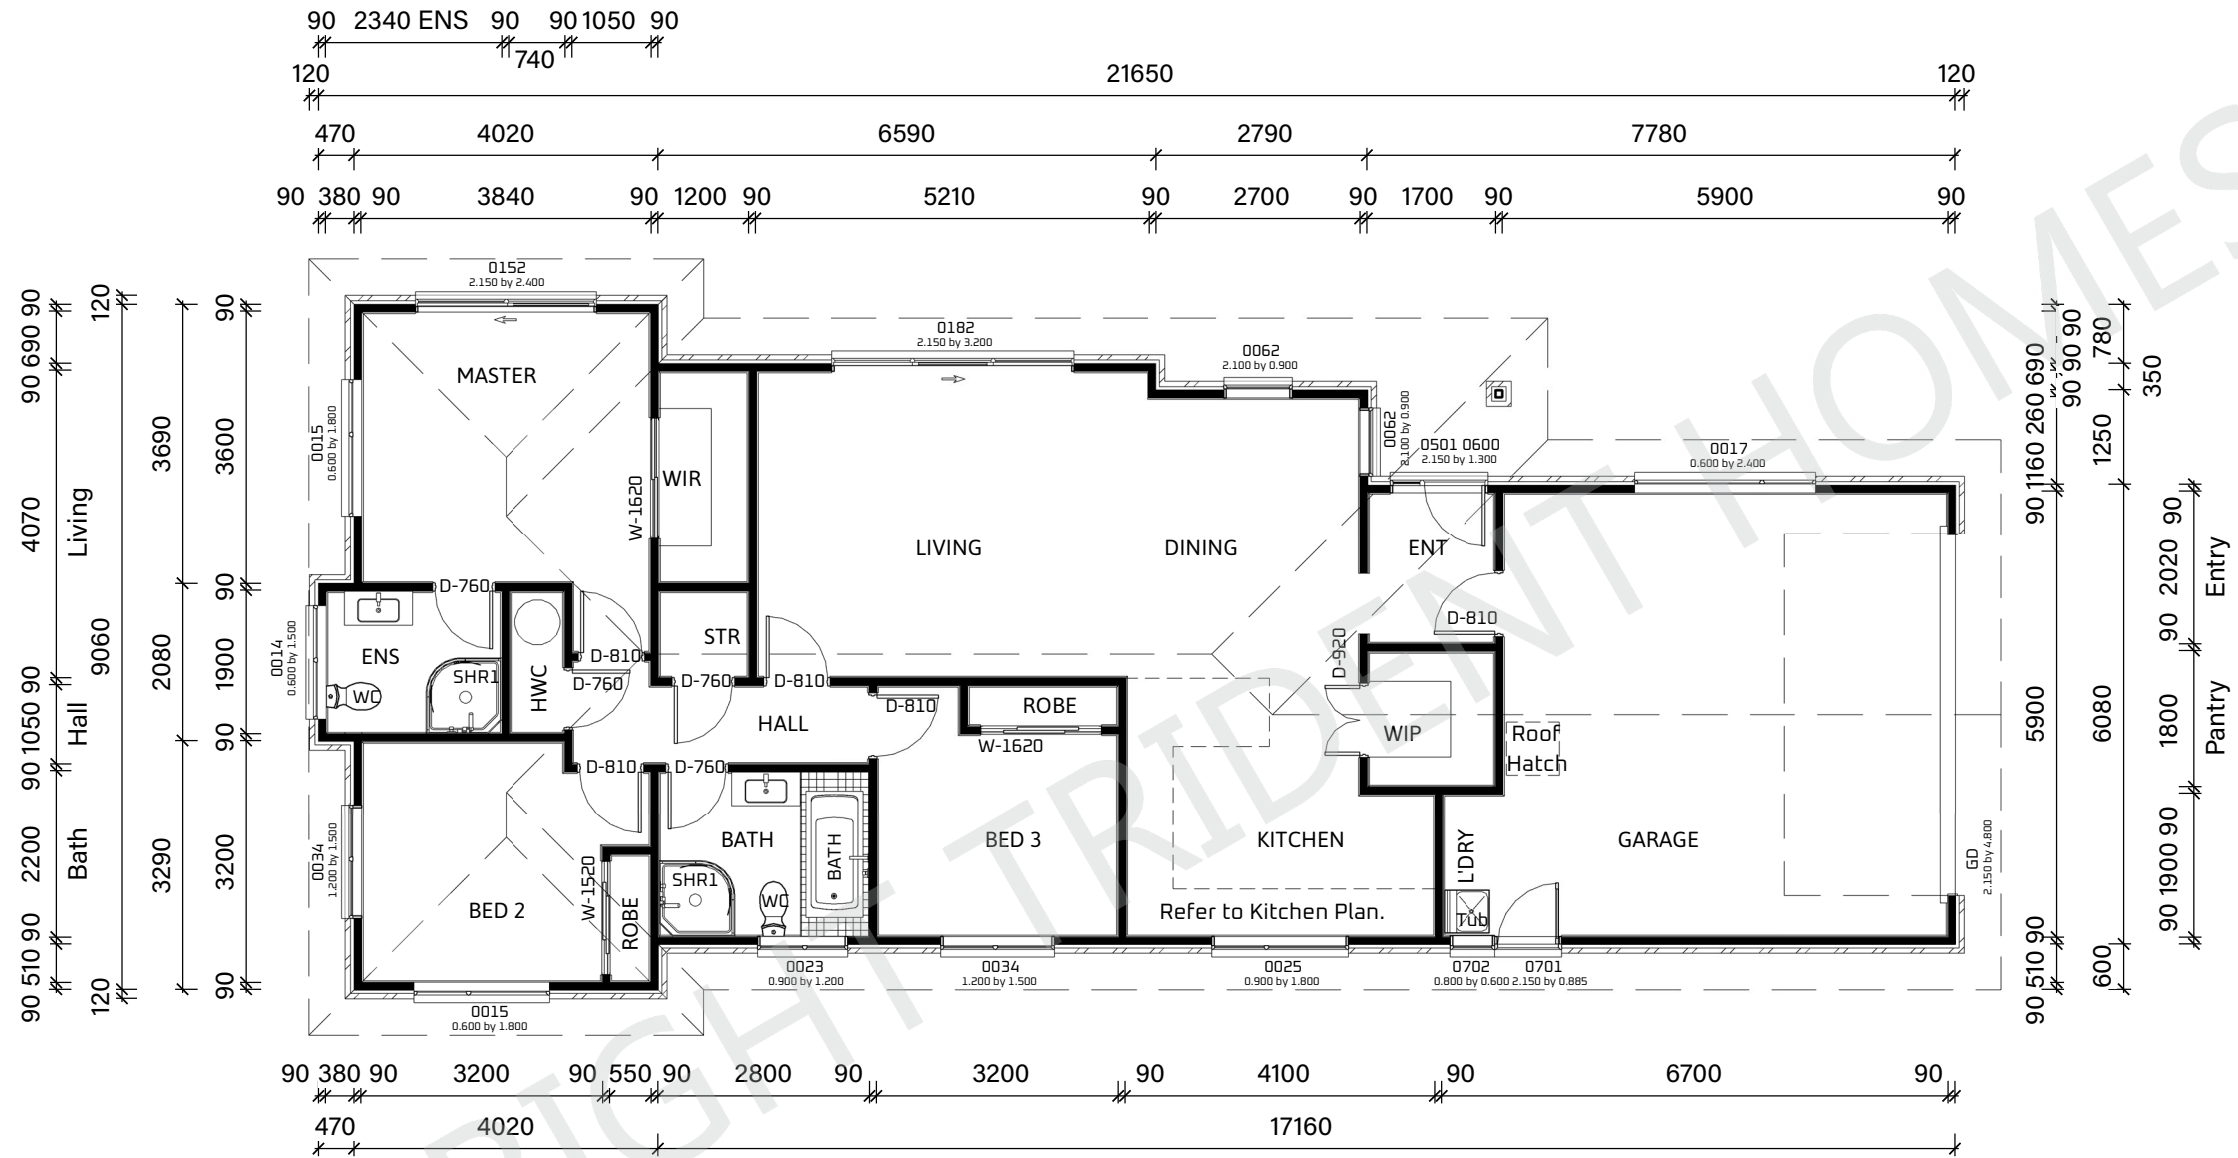


AREA (O/F)FRAME	CLAD WIDTH	AREA OVER CLAD
155.76 m ²	125 mm	163.44 m ²

Project All workmanship and materials shall be in accordance withName
New Zealand Standard 3604 : 2011 and Building act : 2004All non
specific construction shall be in accordance with the provisions of
the New Zealand Building Code. The Contractor shall verify all
dimensions on site before commencing work. Written dimensions
are to take priority over scaled dimensions. All plans are to be read
in conjunction with the specifications and engineers details. All
schedule takeoffs to be checked for accuracy.

Proposed New House
Trident Homes
For: New Zealand

Drawing Title
FLOOR PLAN
Family Range
Plan 14-15 HUTT

Design: Trident Homes	Client Approval 01
Scale: 1 : 100	
Quote #.	
Date: 2026	
Revision:	

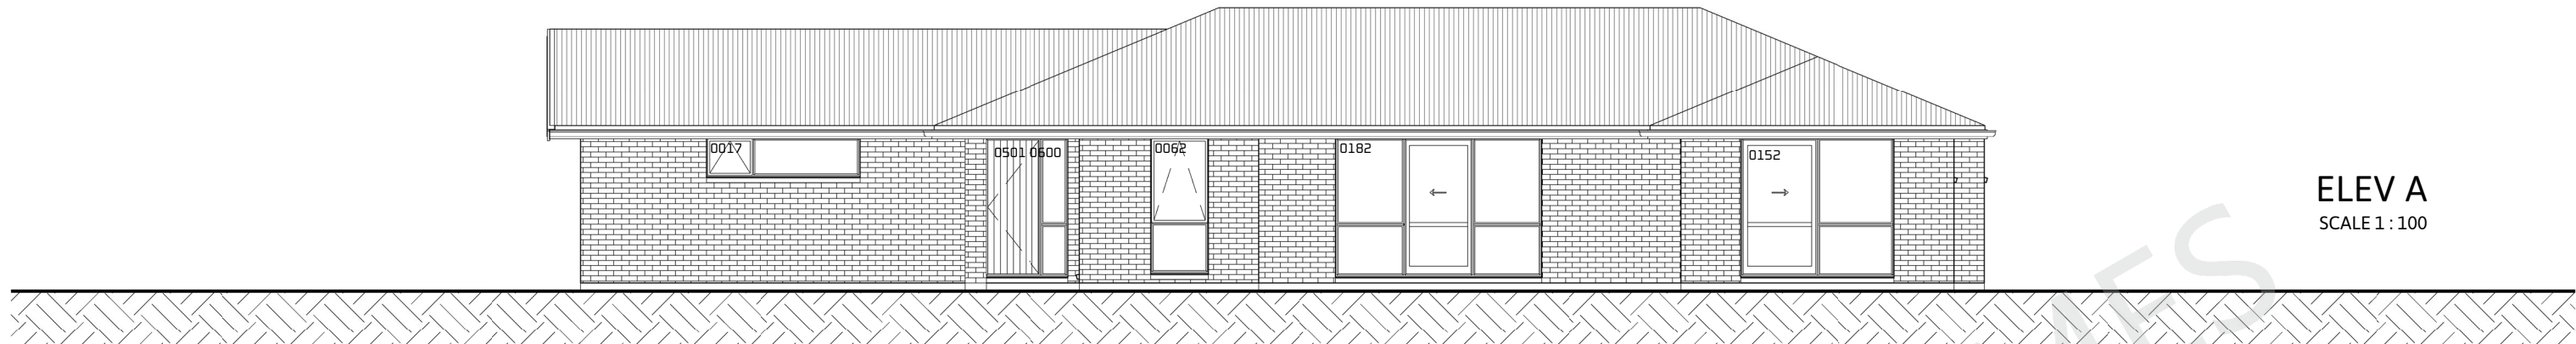


ELEV A
SCALE 1 : 100



ELEV B
SCALE 1 : 100

ELEV C
SCALE 1 : 100

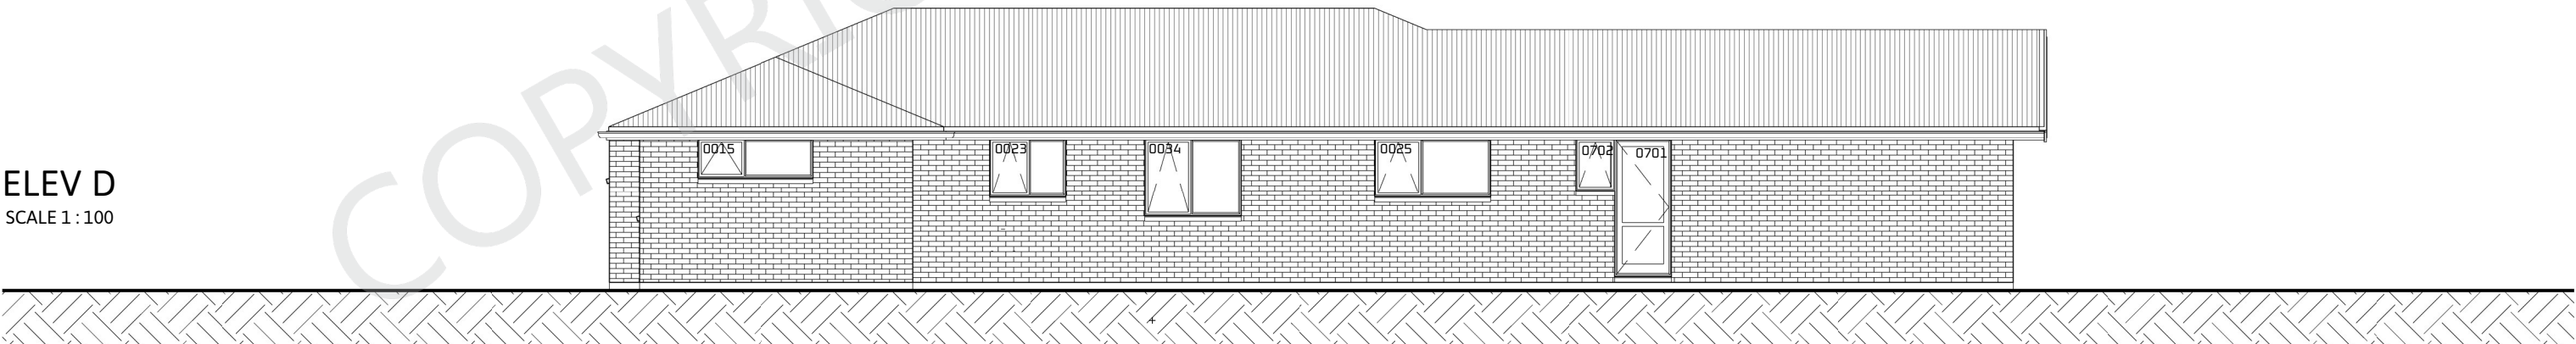

ELEV D
SCALE 1 : 100



COPYRIGHT: This drawing remains the property of Trident Homes NZ Ltd and may not be used or reproduced in whole or in part without written permission.

All workmanship and materials shall be in accordance with New Zealand Standard 3604 : 2011 and Building act : 2004
All non specific construction shall be in accordance with the provisions of the New Zealand Building Code.
The Contractor shall verify all dimensions on site before commencing work. Written dimensions are to take priority over scaled dimensions. All plans are to be read in conjunction with the specifications and engineers details.
All schedule takeoffs to be checked for accuracy.

Project Name

Proposed New House For:
Trident Homes
New Zealand

Drawing Title

ELEVATIONS
Family Range
Plan 14-15 HUTT

Design: Trident Homes
Scale: 1 : 100
Quote #.
Date: 2026
Revision:

Client Approval

Sheet No.

02