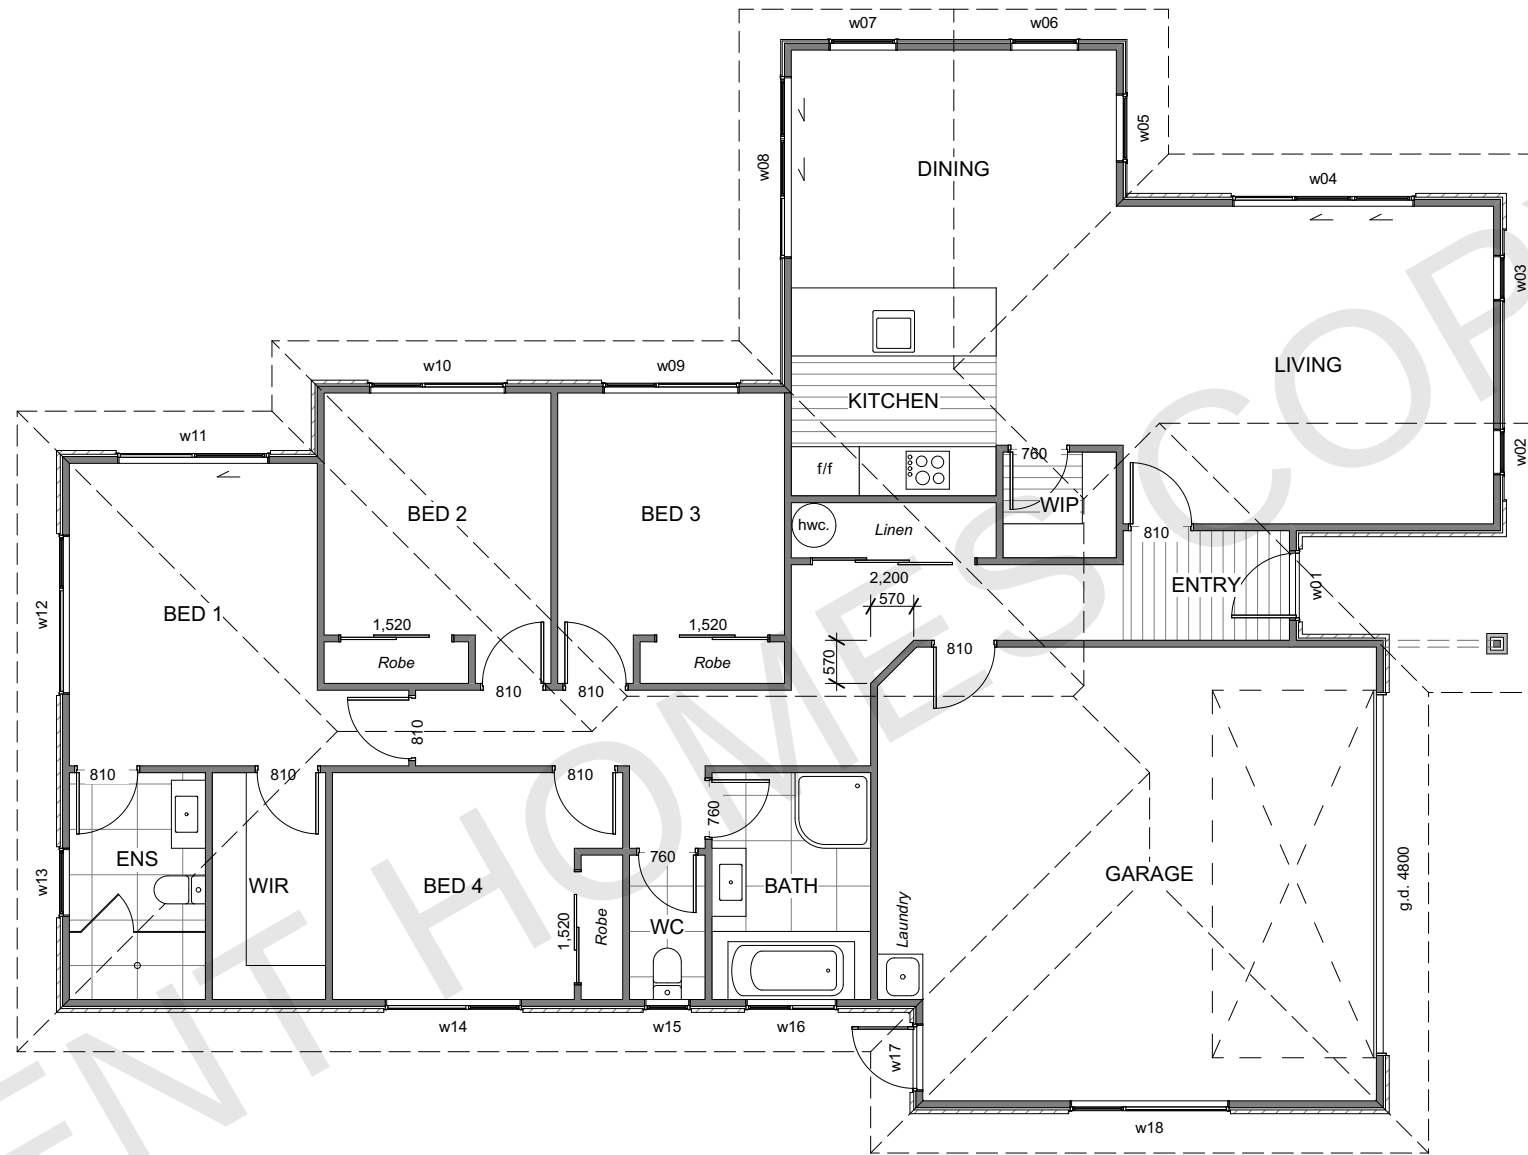
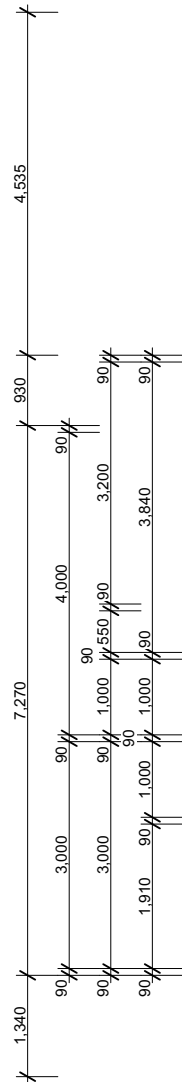
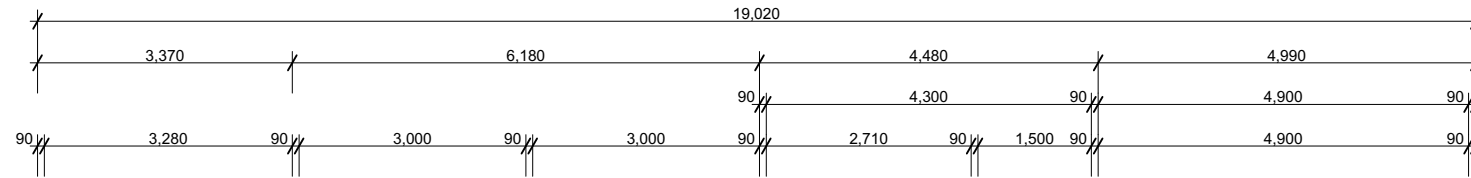
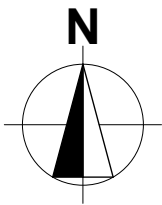



Building Area

Over Frame	182.34m ²
Perimeter	68.49m
Over Cladding	187.40m ²
Perimeter	69.13m


General

Main Cladding	CladX Plaster System
Feature Cladding	Cedar Shiplap WB Eldorado Stone
Roof Pitch	25°
Roofing	Colorsteel Corrugated


Note: Kitchen layout indicative only, refer to Kitchen Design for details. Allow water supply to fridge.

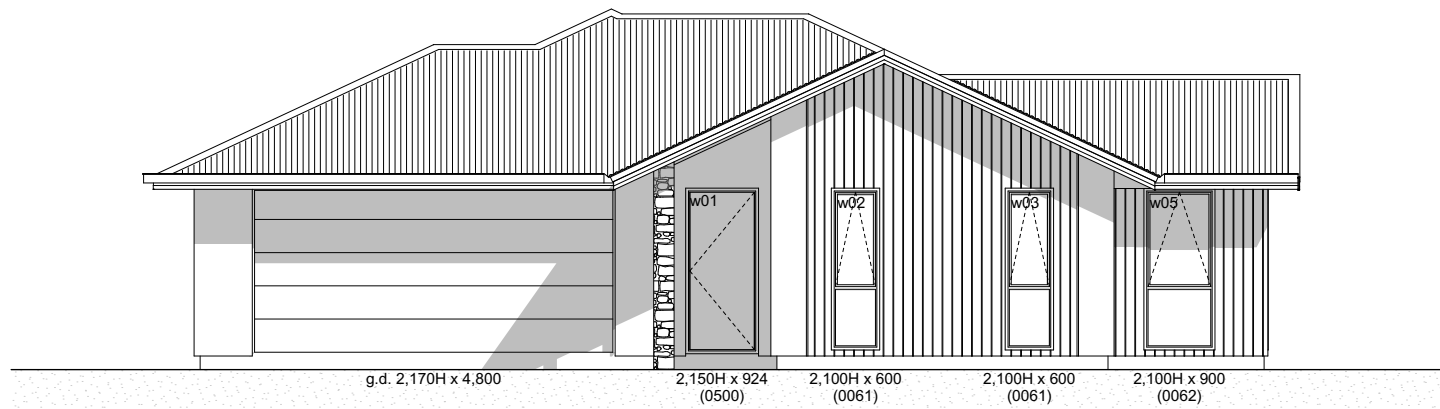


E-01 East Elevation
- Scale 1:100

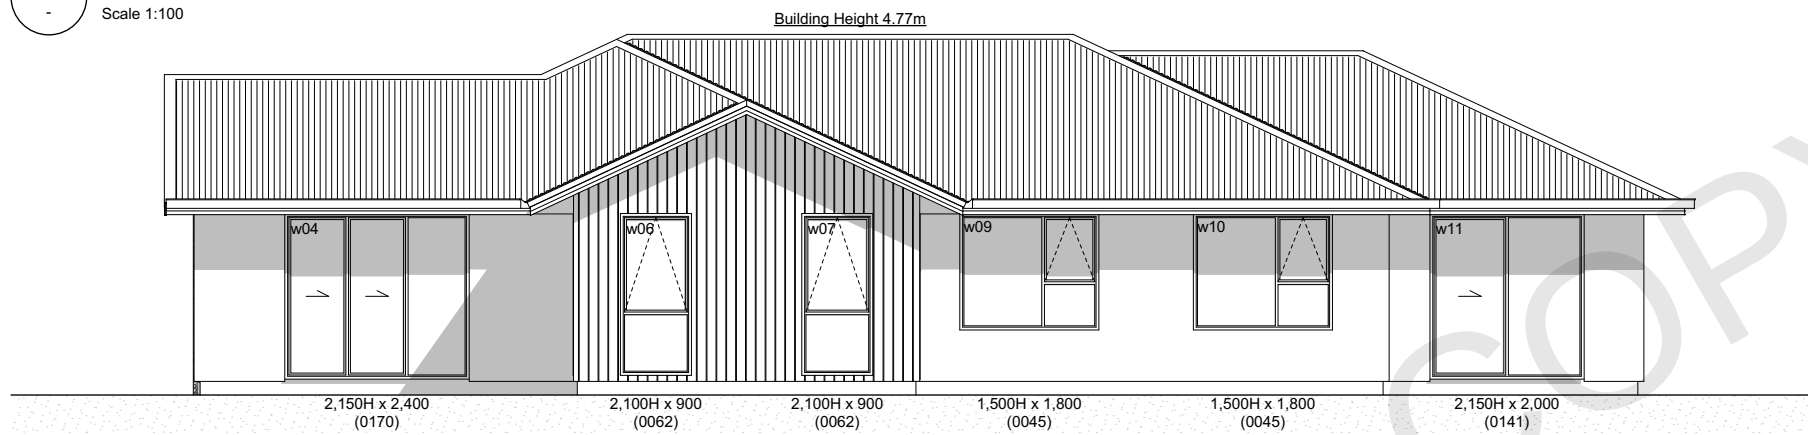

E-02 North Elevation
- Scale 1:100

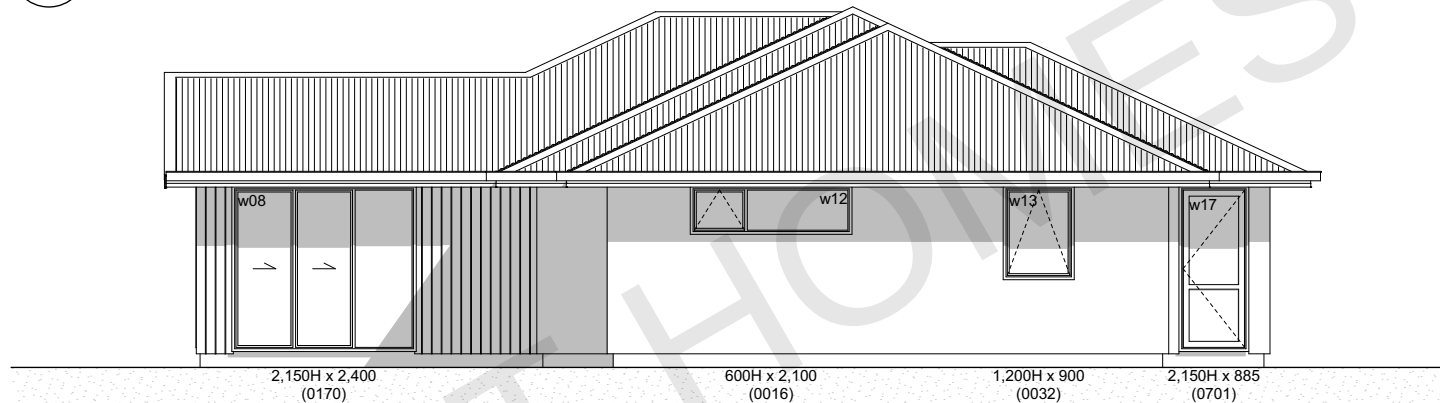

E-03 West Elevation
- Scale 1:100

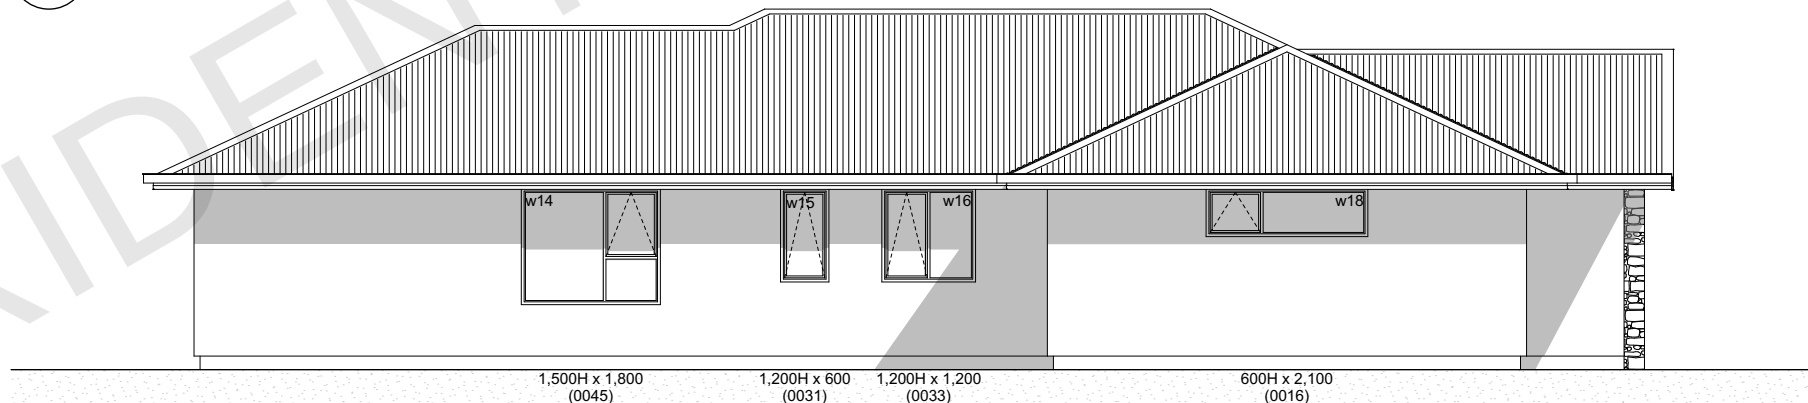

E-04 South Elevation
- Scale 1:100