
02
ELEV A

ELEV B 02

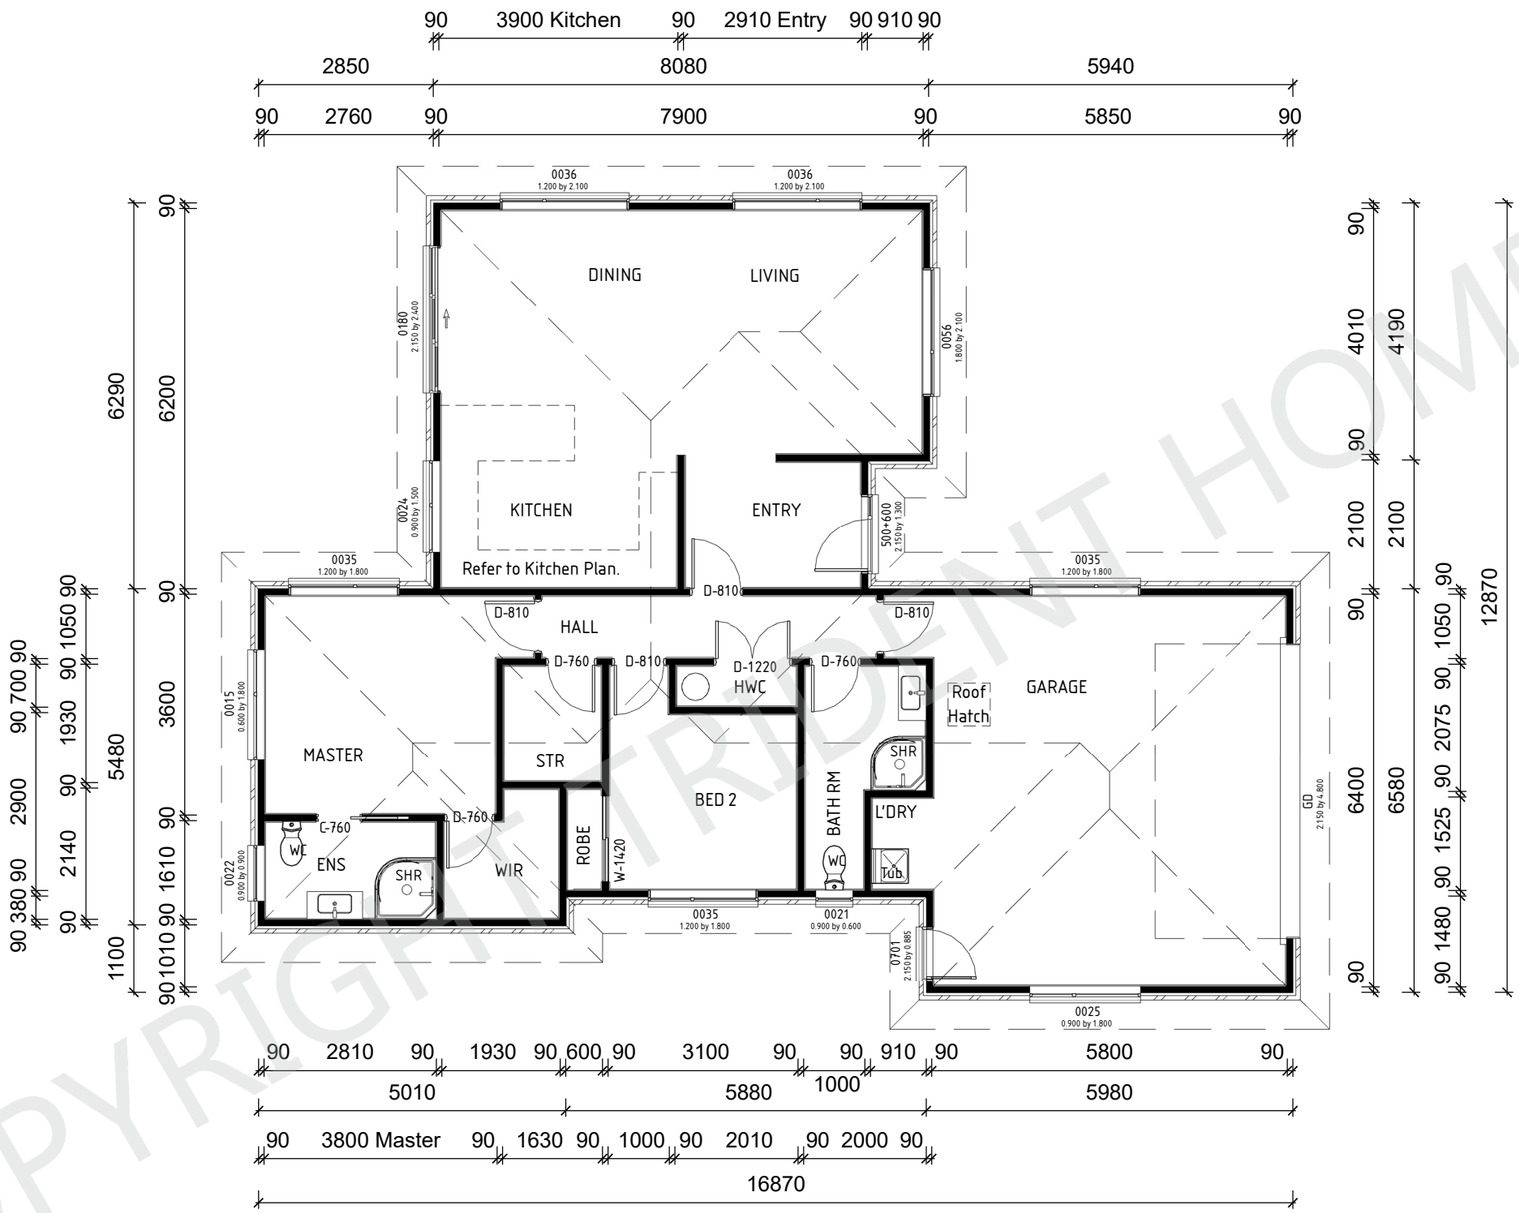

ELEV D
02

02 ELEV C

AREA (O/FRAME)	CLAD WIDTH	AREA OVER CLAD
144.99 m²	125 mm	152.79 m²

TRIDENTHOMES®
Designed for living. Built for life.

COPYRIGHT: This drawing remains the property of Trident Homes NZ Ltd and may not be used or reproduced in whole or in part without written permission.

All workmanship and materials shall be in accordance with New Zealand Standard 3604 : 2011 and Building act : 2004 All non specific construction shall be in accordance with the provisions of the New Zealand Building Code. The Contractor shall verify all dimensions on site before commencing work. Written dimensions are to take priority over scaled dimensions. All plans are to be read in conjunction with the specifications and engineers details. All schedule takeoffs to be checked for accuracy.

Sheet No. Client ApprovalDrawing TitleProject Name


Proposed New House For:
Trident Homes
New Zealand

FLOOR PLAN
Compact Range
Plan 04-40 Hawea

Design: Trident Homes
Scale: 1 : 100
Date: 2026

01

COPYRIGHT TRIDENT HOMES

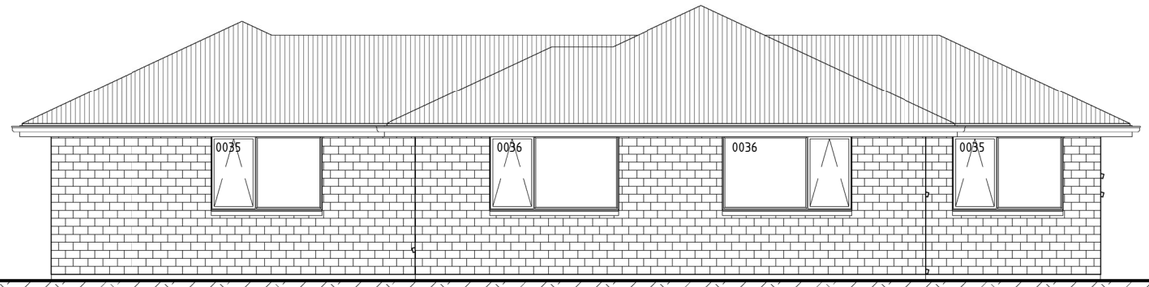


ELEV A

SCALE 1 : 100




ELEV B

SCALE 1 : 100

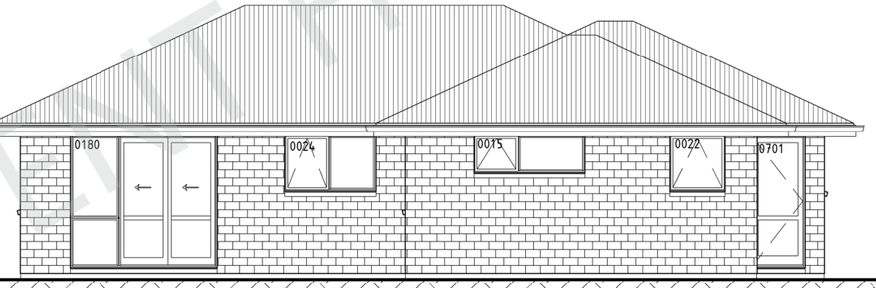

ELEV C

SCALE 1 : 100

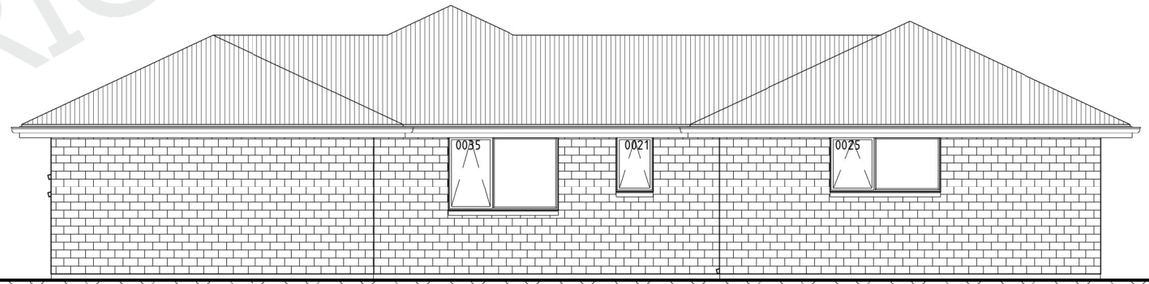

ELEV D

SCALE 1 : 100

COPYRIGHT TRIDENT HOMES

TRIDENTHOMES®

Designed for living. Built for life.

COPYRIGHT: This drawing remains the property of Trident Homes NZ Ltd and may not be used or reproduced in whole or in part without written permission.

All workmanship and materials shall be in accordance with New Zealand Standard 3604 : 2011 and Building act : 2004
All non specific construction shall be in accordance with the provisions of the New Zealand Building Code.
The Contractor shall verify all dimensions on site before commencing work. Written dimensions are to take priority over scaled dimensions. All plans are to be read in conjunction with the specifications and engineers details.
All schedule takeoffs to be checked for accuracy.

Project Name

Proposed New House For:
Trident Homes
New Zealand

Drawing Title

ELEVATIONS
Compact Range
Plan 04-40 Hawea

Design:	Trident Homes
Scale:	1 : 100
Quote #.	
Date	2026
Revision:	

Client Approval

Sheet No. 02