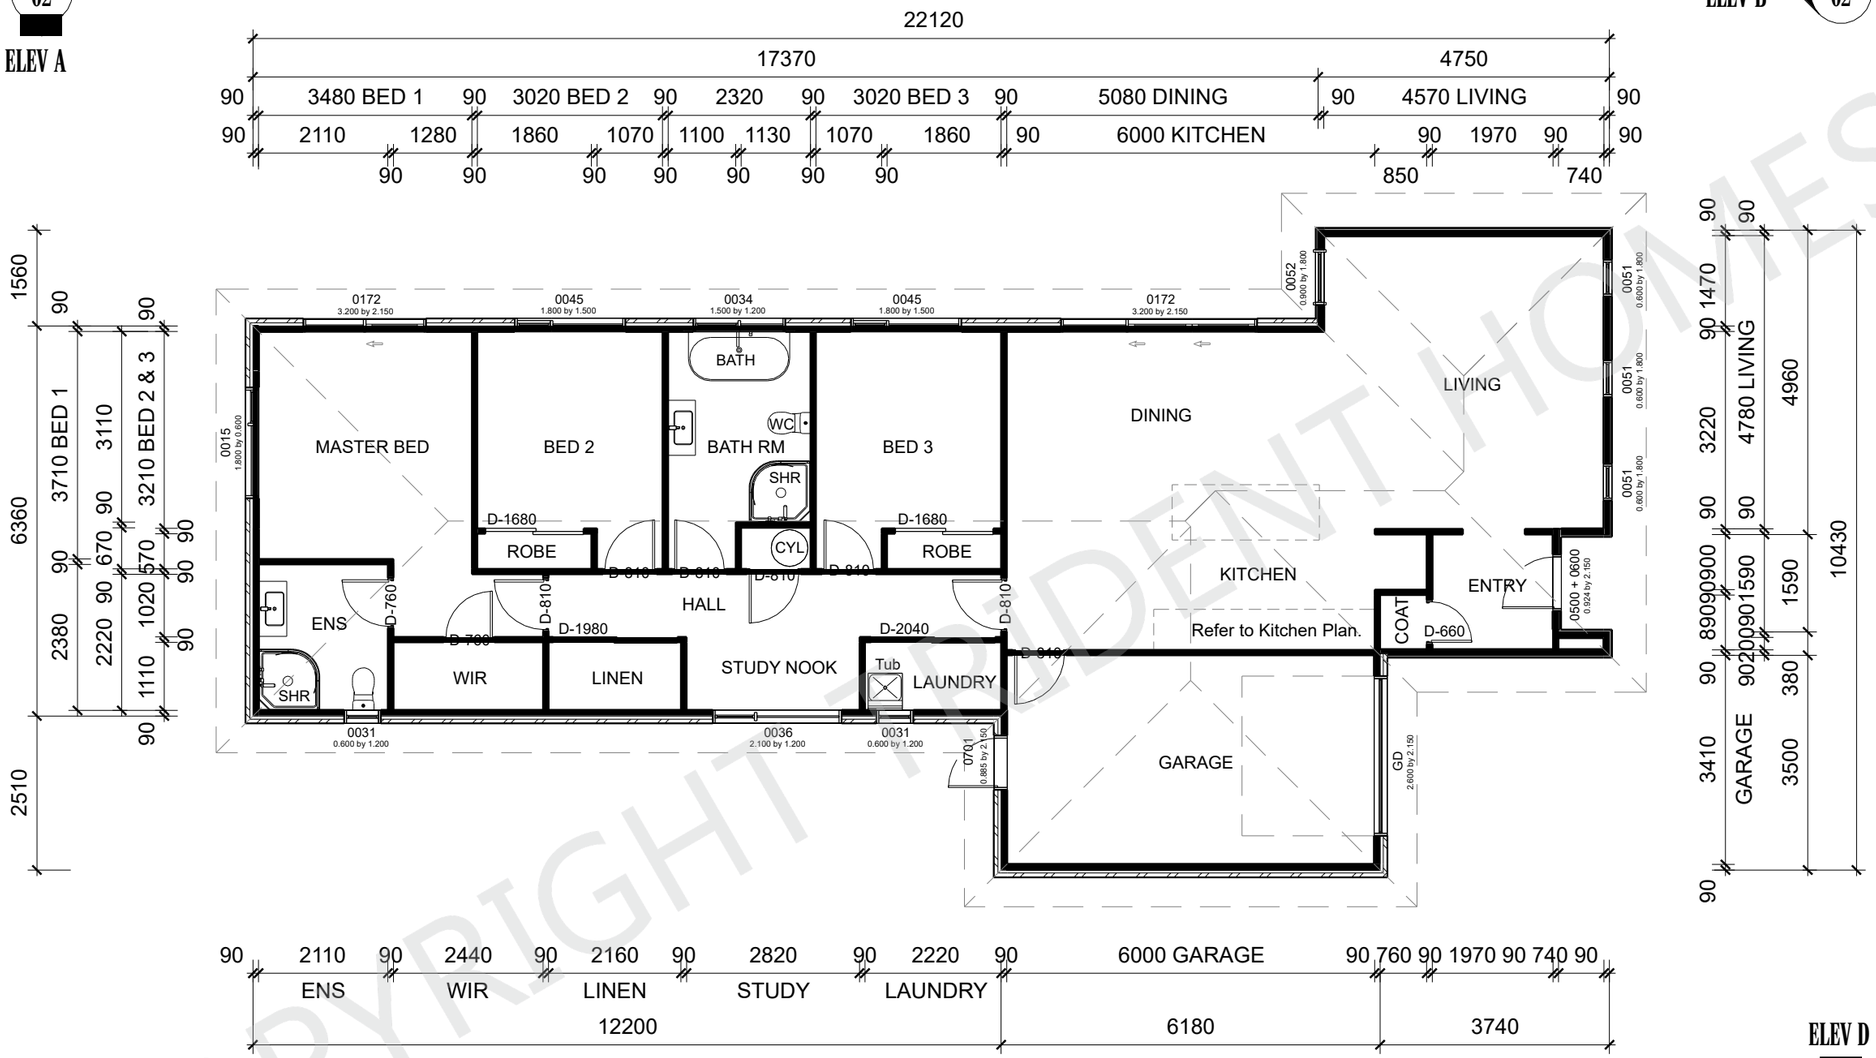
02
ELEV A




ELEV B 02

02
ELEV C

ELEV D
02

AREA 158.58m²
(O/FRAME)

COPYRIGHT TRIDENT HOMES

TRIDENT HOMES®
Designed for living. Built for life.

COPYRIGHT: This drawing remains the property of Trident Homes NZ Ltd and may not be used or reproduced in whole or in part without written permission.

All workmanship and materials shall be in accordance with New Zealand Standard 3604 : 2011 and Building act : 2004
All non specific construction shall be in accordance with the provisions of the New Zealand Building Code. The Contractor shall verify all dimensions on site before commencing work. Written dimensions are to take priority over scaled dimensions. All plans are to be read in conjunction with the specifications and engineers details. All schedule takeoffs to be checked for accuracy.

Project Name

Proposed New House For:
Trident Homes
New Zealand

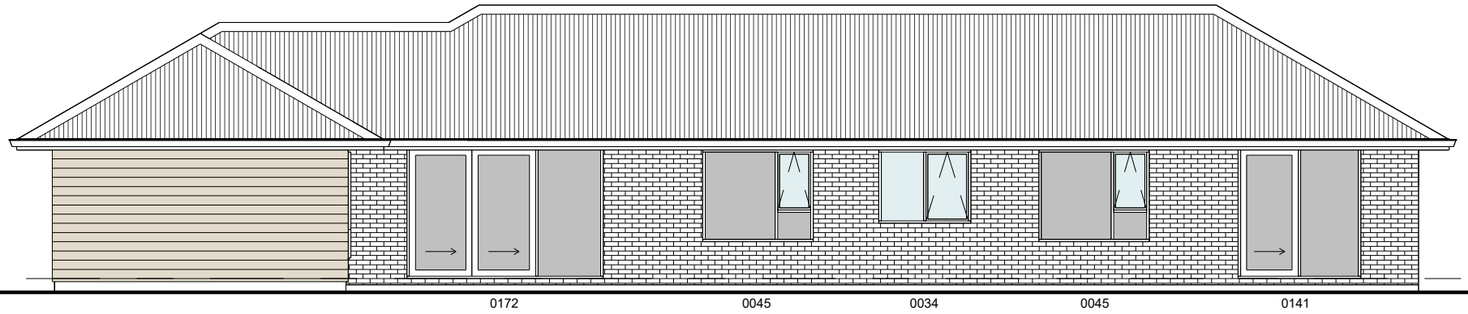
Drawing Title

Floor Plan
Concept Range
Plan 04-70 Foxton

Design: **Trident Homes**
Scale: 1 : 100
Quote #:
Date: **2026**
Revision:

Client Approval

Sheet No.
**01**





## Elevation A

Scale - 1 : 100 on A3





## Elevation B

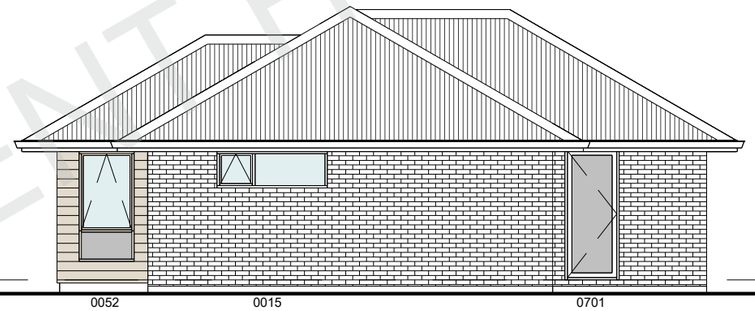Scale - 1 : 100 on A3




## Elevation C

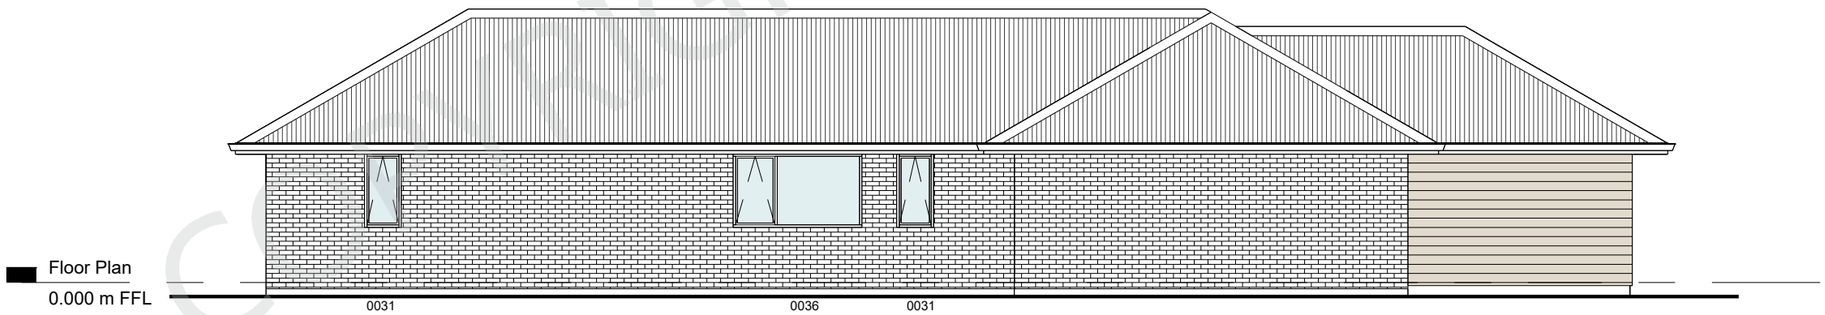Scale - 1 : 100 on A3




## Elevation D

Scale - 1 : 100 on A3

COPYRIGHT TRIDENT HOMES

TRIDENT HOMES®

Designed for living. Built for life.

COPYRIGHT: This drawing remains the property of Trident Homes NZ Ltd and may not be used or reproduced in whole or in part without written permission.

All workmanship and materials shall be in accordance with New Zealand Standard 3604 : 2011 and Building act : 2004
All non specific construction shall be in accordance with the provisions of the New Zealand Building Code. The Contractor shall verify all dimensions on site before commencing work. Written dimensions are to take priority over scaled dimensions. All plans are to be read in conjunction with the specifications and engineers details. All schedule takeoffs to be checked for accuracy.

Project Name

Proposed New House For:
Trident Homes
New Zealand

Drawing Title

Elevations
Compact Range
Plan 04-70 Foxton

| | |
|---|---|
| Design: | **Trident Homes** |
| Scale: | 1 : 100 |
| Quote #: | |
| Date: | **2026** |
| Revision: | A |

Client Approval

Sheet No.

**02**