
02 ELEV A

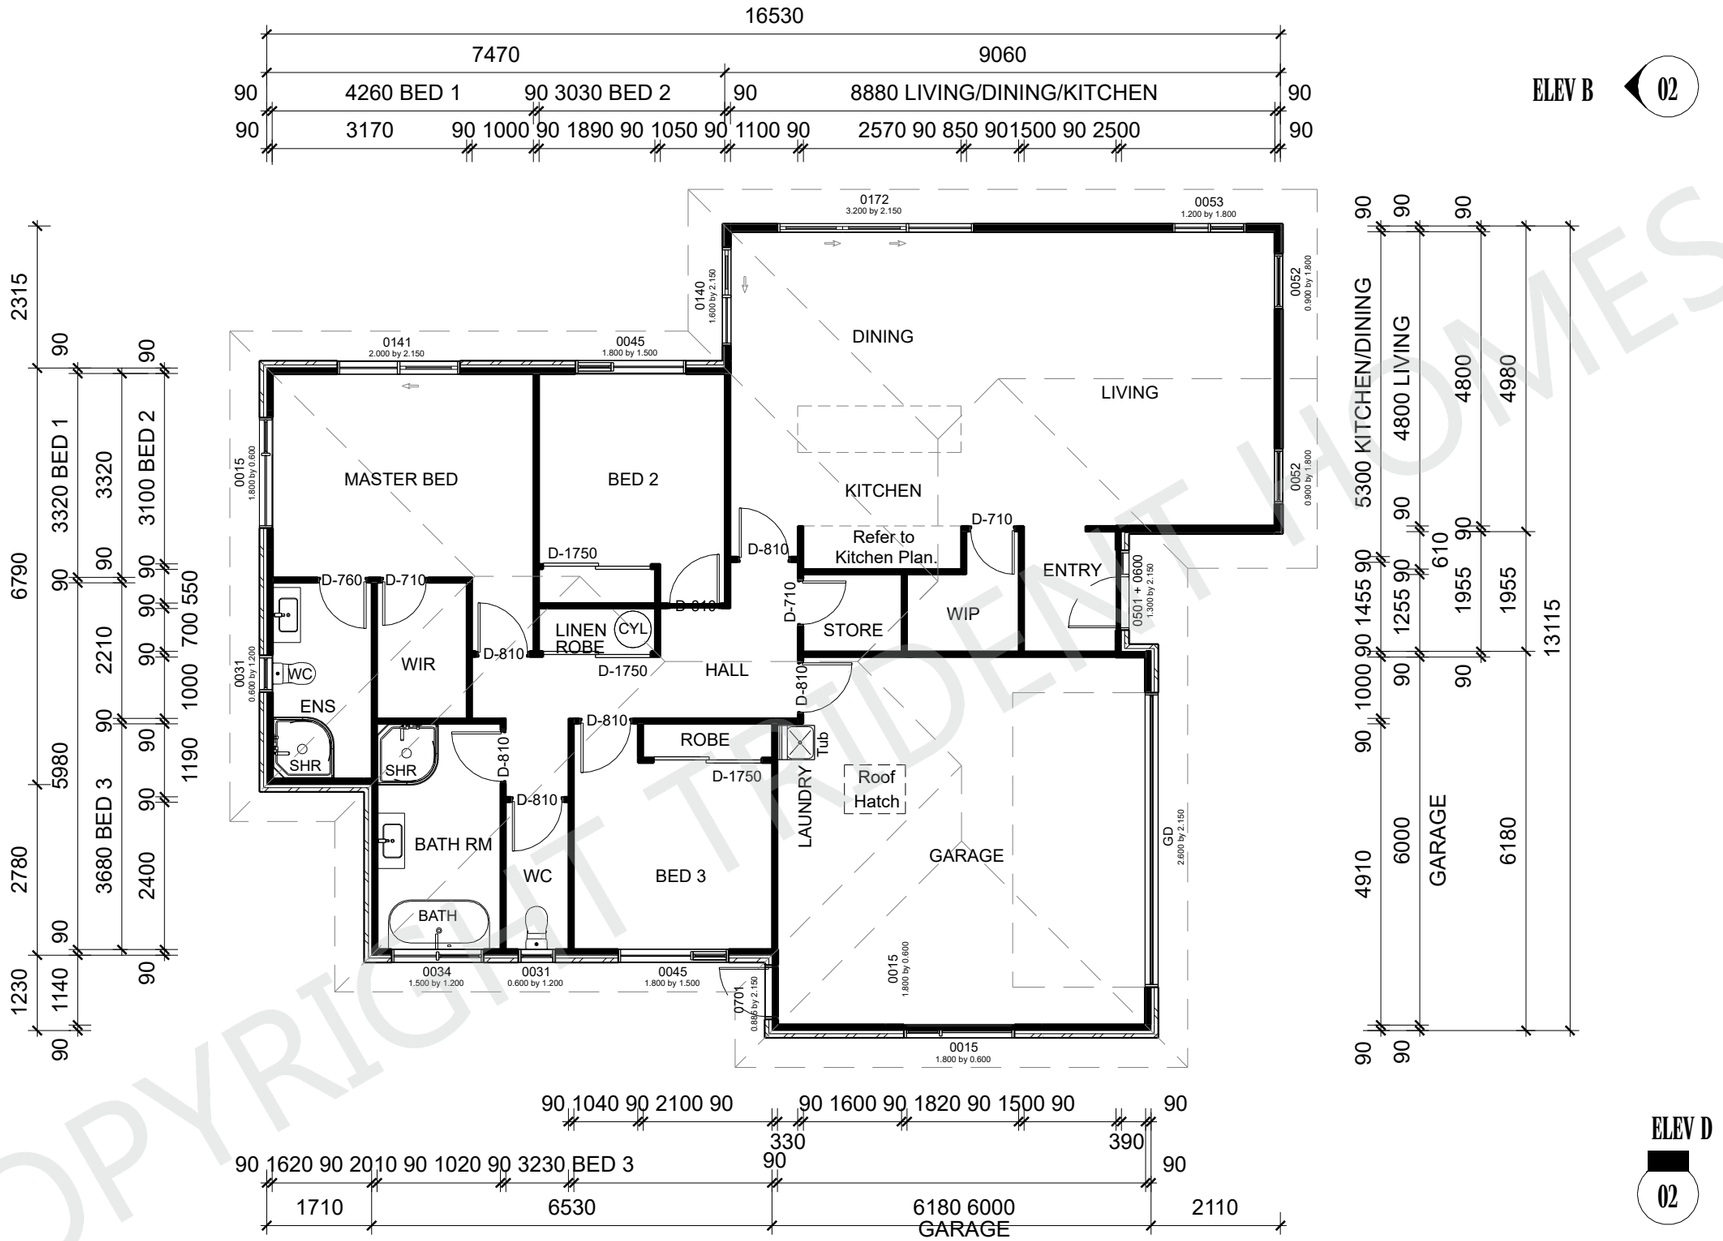

ELEV B 02

02 ELEV C

ELEV D 02

COPYRIGHT TRIDENT HOMES

AREA (O/FRAME)
166.51m²

TRIDENT HOMES®
Designed for living. Built for life.

COPYRIGHT: This drawing remains the property of Trident Homes NZ Ltd and may or reproduced part permission. not be used in whole or in without written

Project Name All workmanship and materials shall be in accordance with New Zealand Standard 3604 : 2011 and Building act : 2004 All non specific construction shall be in accordance with the provisions of the New Zealand Building Code. The Contractor shall verify all dimensions on site before commencing work. Written dimensions are to take priority over scaled dimensions. All plans are to be read in conjunction with the specifications and engineers details. All schedule takeoffs to be checked for accuracy.


Proposed New House For:
Trident Homes
New Zealand

Drawing Title
Floor Plan
Compact Range
Plan 04-80 Greytown

Design: Trident Homes
Scale: 1 : 100
Quote #:
Date: 2026
Revision:


Client Approval

Sheet No. 01

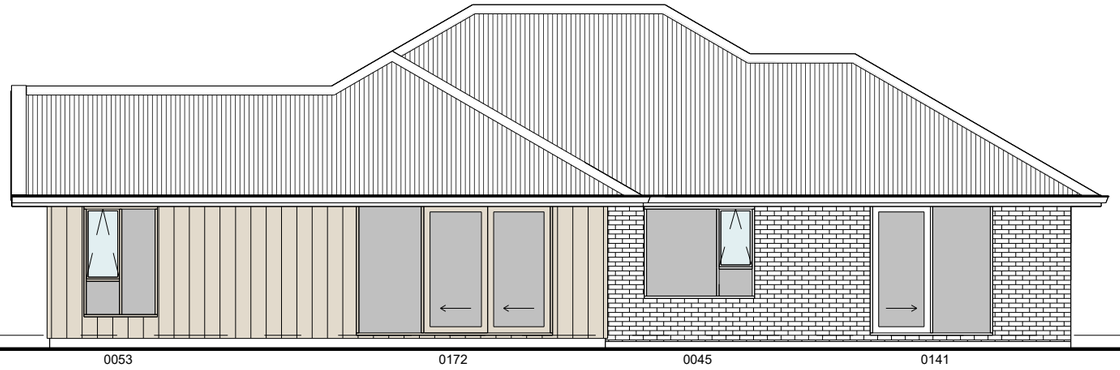


Elevation A

Scale - 1 : 100 on A3

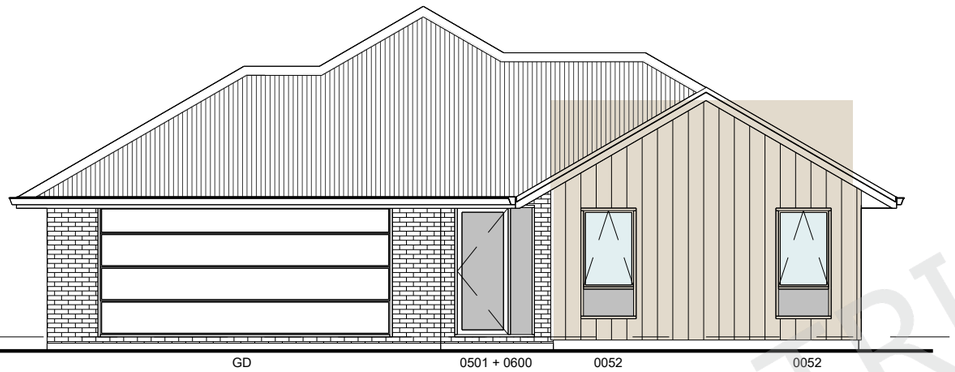


Elevation B

Scale - 1 : 100 on A3

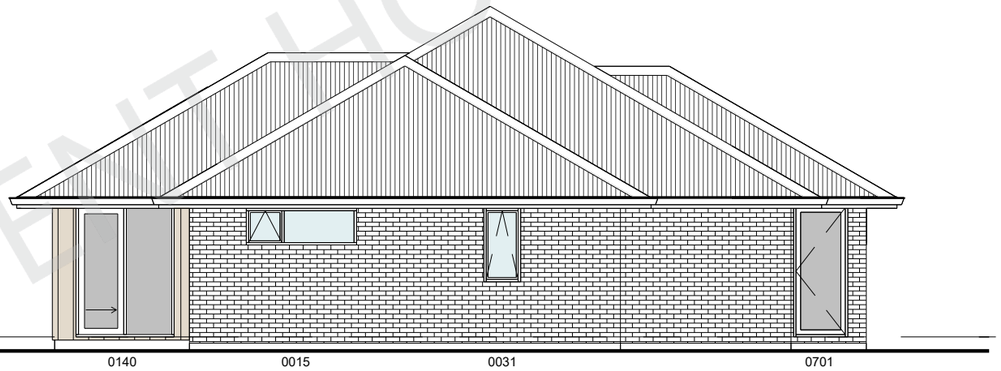

Elevation C

Scale - 1 : 100 on A3

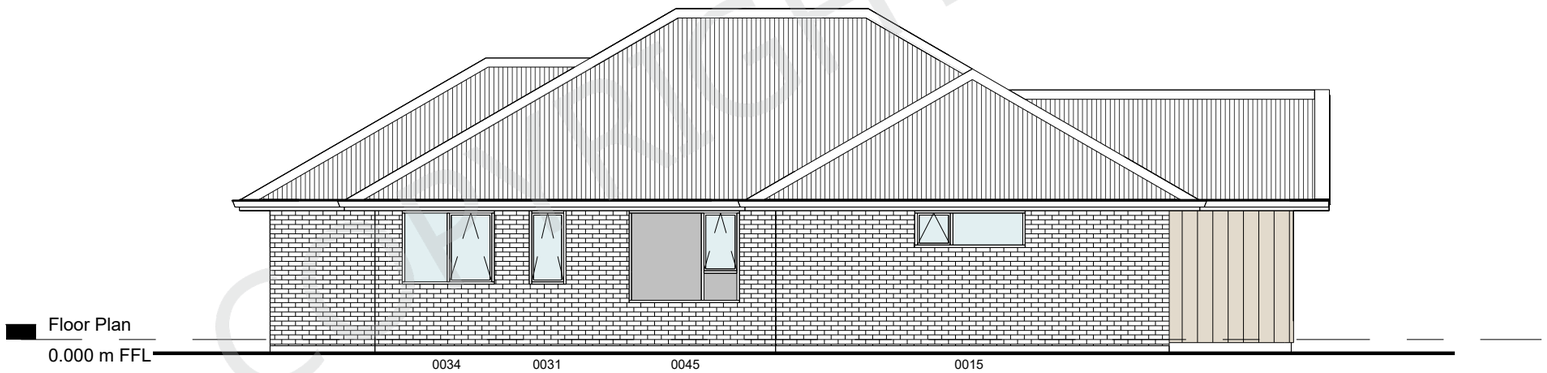

Elevation D

Scale - 1 : 100 on A3

COPYRIGHT TRIDENT HOMES

TRIDENT HOMES®
Designed for living. Built for life.

COPYRIGHT: This drawing remains the property of Trident Homes NZ Ltd and may not be used or reproduced in whole or in part without written permission.

All workmanship and materials shall be in accordance with New Zealand Standard 3604 : 2011 and Building act : 2004 All non specific construction shall be in accordance with the provisions of the New Zealand Building Code. The Contractor shall verify all dimensions on site before commencing work. Written dimensions are to take priority over scaled dimensions. All plans are to be read in conjunction with the specifications and engineers details. All schedule takeoffs to be checked for accuracy.

Project Name

Proposed New House For:
Trident Homes New Zealand

Drawing Title

Elevations
Compact Range
Plan 04-80 Greytown

Design: **Trident Homes**
Scale: 1 : 100
Quote #:
Date: **2026**
Revision:

Client Approval

Sheet No.
02